

PROJECT	623 Wilbraham rd, APL Apartment development. Chorlton, Manchester.
SCALE	1 : 500 @ A4
CLIENT	Armistead property ltd
DWG No.	115-SI-OS1
CONTRACT NO:	115
STAGE CODE	signage
REV.	
DRAWING TITLE	O.S. Location plan.
ISSUED	10/12/18

sj simon james arq ltd/**architects**
UK: 120 Grosvenor st. All Saints. Manchester. M1 7HL
Spain:Enrique Larreta 1, 4b. Chamartin. Madrid. 29036

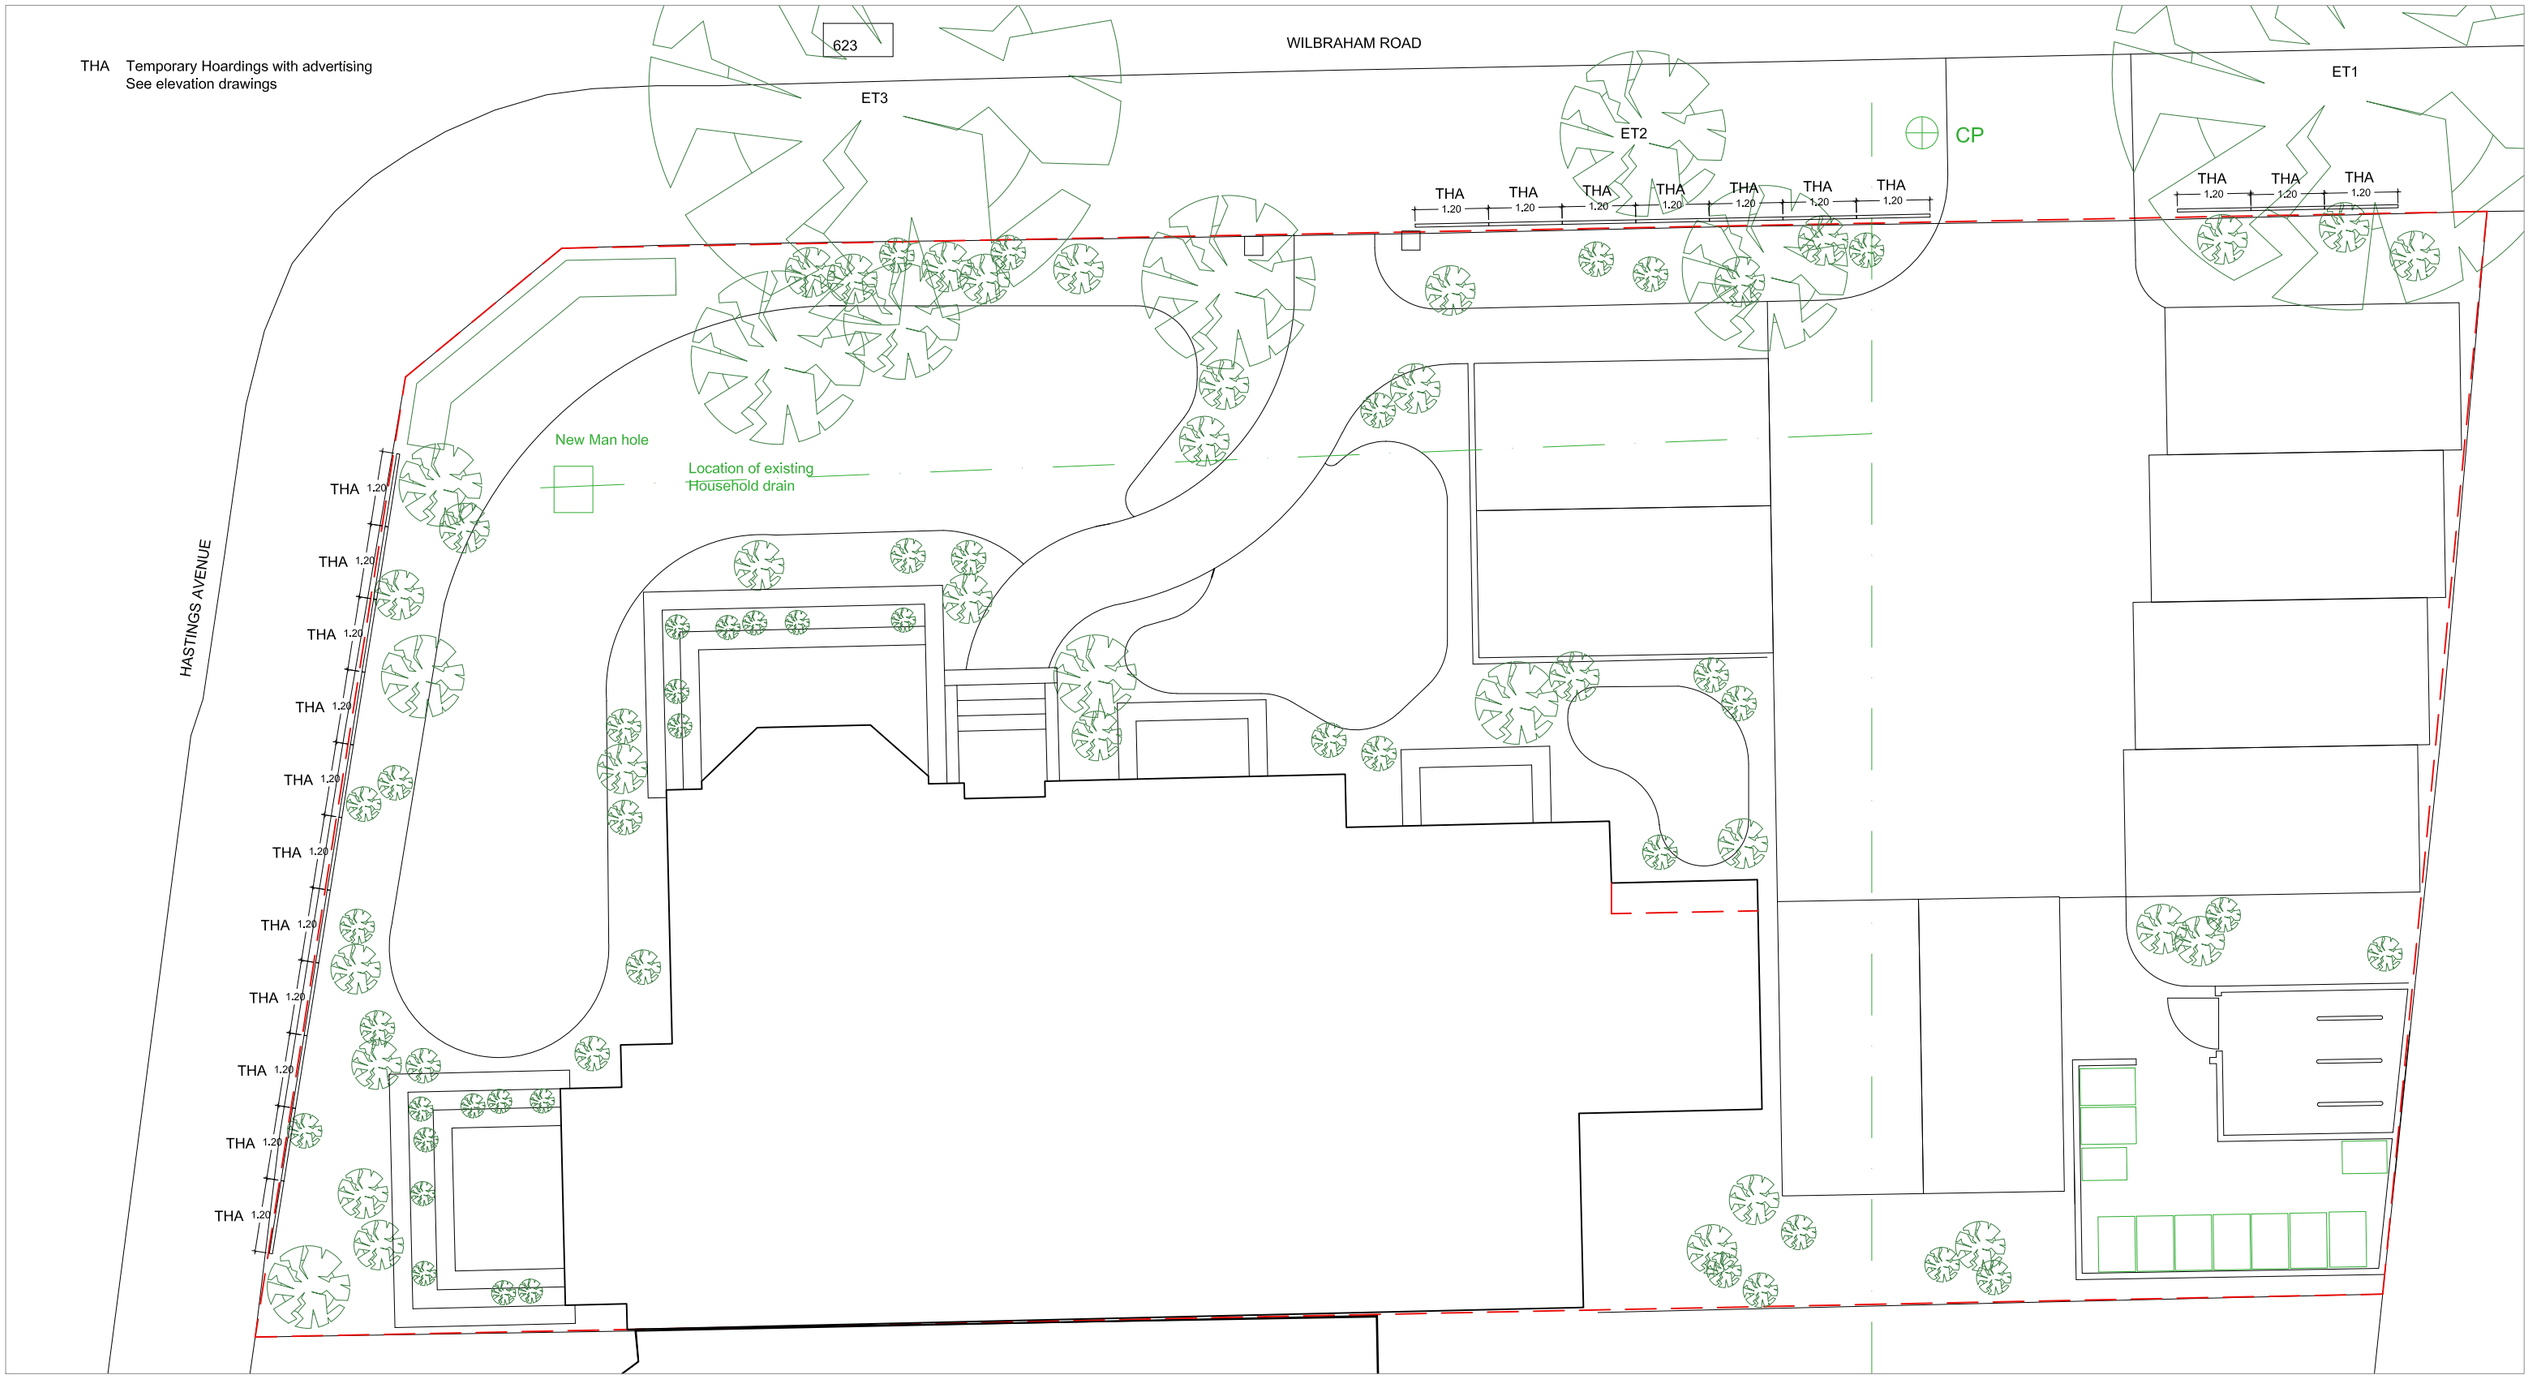

PROJECT 623 Wilbraham rd, APL Apartment development. Chorlton, Manchester.			
SCALE 1 : 100 @ A3			CLIENT Armistead property ltd
DWG No. 115-SI-GL3			DRAWING TITLE Site Advert hoarding site plan.
CONTRACT NO: 115	STAGE CODE signage	REV.	
ISSUED	10/12/18		

simon james arq ltd/**architects**
UK: 120 Grosvenor st. All Saints. Manchester. M1 7HL
Spain:Enrique Larreta 1, 4b. Chamartin. Madrid. 29036



Proposed Hoarding elevation: North. 1 : 100



Existing elevation: North. 1 : 200

PROJECT	623 Wilbraham rd, APL Apartment development. Chorlton, Manchester.
SCALE: 1 : 100/200 @ A3	CLIENT: Armistead property ltd
DWG No.: 115-SI-EL5	DRAWING TITLE: Proposed Hoarding elevation: North
CONTRACT NO: 115 / STAGE CODE: signage / REV.	
ISSUED: 10/12/18 -	

sj simon james arq ltd/**architects**
UK: 120 Grosvenor st. All Saints. Manchester. M1 7HL
Spain: Enrique Larreta 1, 4b, Chamartin, Madrid, 29036



Proposed Hoarding elevation 1 : 100



Existing elevation 1 : 200

PROJECT	623 Wilbraham rd, APL Apartment development. Chorlton, Manchester.
SCALE: 1 : 100/200 @ A3	CLIENT: Armistead property ltd
DWG No.: 115-SI-EL6	DRAWING TITLE: Proposed Hoarding elevation: West
CONTRACT NO: 115 / STAGE CODE: signage / REV.	

ISSUED		
	10/12/18	-

sj simon james arq ltd/**architects**
UK: 120 Grosvenor st. All Saints. Manchester. M1 7HL
Spain:Enrique Larreta 1, 4b. Chamartin. Madrid, 29036

Luxury Apartments Coming Soon

www.armisteadproperty.co.uk





Armistead Property

We are leading providers of quality build to rent and build to sell accommodation in South Manchester

UNITED KINGDOM PROPERTY AWARDS WINNER 2017-2018

What would you do with £2000?

Know of any sites with development potential?
Similar Sites Required.
Finders Fees Paid.

Call Sam now on 0161 850 5588
Or email info@armisteadproperty.co.uk

Side Elevation

What would you do with £2000?

Know of any sites with development potential?
Similar Sites Required.
Finders Fees Paid.

Call Sam now on 0161 850 5588
Or email info@armisteadproperty.co.uk

Deliveries

Luxury Apartments Coming Soon

www.armisteadproperty.co.uk

APL Armistead Property

We are leading providers of quality build to rent and build to sell accommodation in South Manchester

UNITED KINGDOM PROPERTY AWARDS WINNER 2017-2018



Front Elevation

Entrance

2400mm

2000mm

Luxury
Apartments
Coming Soon

www.armisteadproperty.co.uk

2400mm



2400mm

2400mm

APL Armistead Property

We are leading providers of quality
build to rent and build to sell
accommodation in South Manchester

UNITED KINGDOM
PROPERTY
AWARDS
WINNER 2017-2018

3600mm

What would you do with £2000?

Know of any sites with development potential?
Similar Sites required.
Finders Fees paid.

Call Sam now on 0161 850 5588
Or email info@armisteadproperty.co.uk

2000mm

3600mm

What would you do with £2000?

Know of any sites with development potential?
Similar Sites Required.
Finders Fees Paid.

Call Sam now on 0161 850 5588
Or email info@armisteadproperty.co.uk

2400mm

Luxury
Apartments
Coming Soon

www.armisteadproperty.co.uk

2400mm

APL Armistead Property

We are leading providers of quality
build to rent and build to sell
accommodation in South Manchester

UNITED KINGDOM PROPERTY AWARDS
WINNER 2017-2018

3600mm

