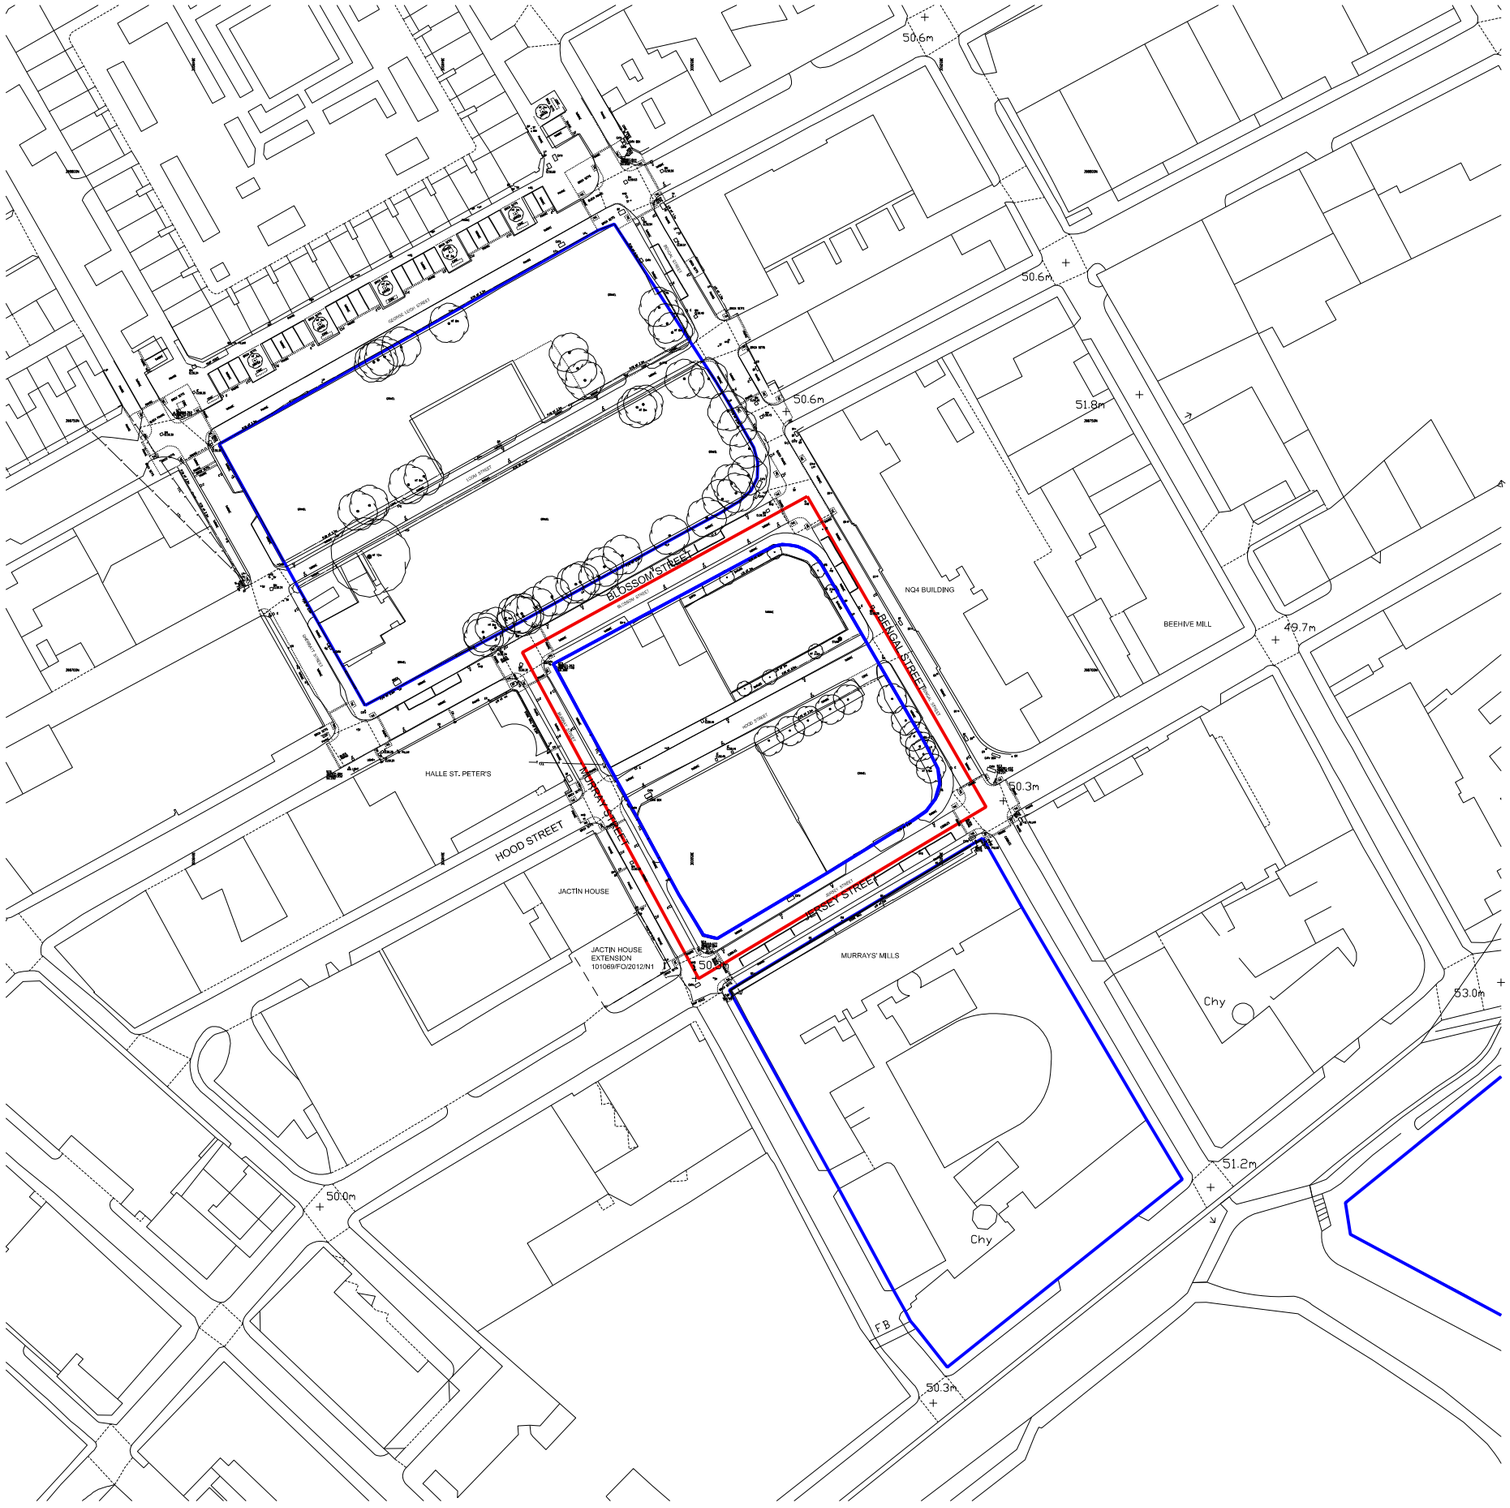



## General Notes

No Implied licence exists. This drawing should not be used to calculate areas for the purposes of valuation. Do not scale this drawing. All dimensions to be checked on site by the contractor and such dimensions to be their responsibility. All work must comply with relevant British Standards and Building Regulations requirements. Drawing errors and omissions to be reported to the architect.

## Notes

Land in Applicant Ownership

Planning application boundary

Site boundary

**This is not a measured survey drawing. The information shown is indicative.**

| Rev | Date | Reason for Issue | Chk |
|---|---|---|---|
| 04 | 27.11.15 | Tender | SEW |
| 03 | 15.09.15 | Planning | SEW |
| 02 | 14.09.15 | Planning | SEW |
| 01 | 09.09.15 | Planning | SEW |
| 00 | 04.09.15 | Planning Draft | SEW |

## Keyplan

N

sew Studio Egret West
3 Brewhouse Yard
London
EC1V 4JQ
0207 549 1730
hello@egretwest.com
egretwest.com
©2015 SEW ltd

Client
MLDC

Project
Jersey Street Site

Drawing Title
Site Location Plan

| Project Number | Status |
|---|---|
| 0213 | TENDER |
| Scale at A3 | Date |
| 1:1250 | 04.09.15 |
| Drawn by | Checked by |
| CBW | SEW |

| Drawing Number | Revision |
|---|---|
| 0213_SEW_EX_0000 | 04 |