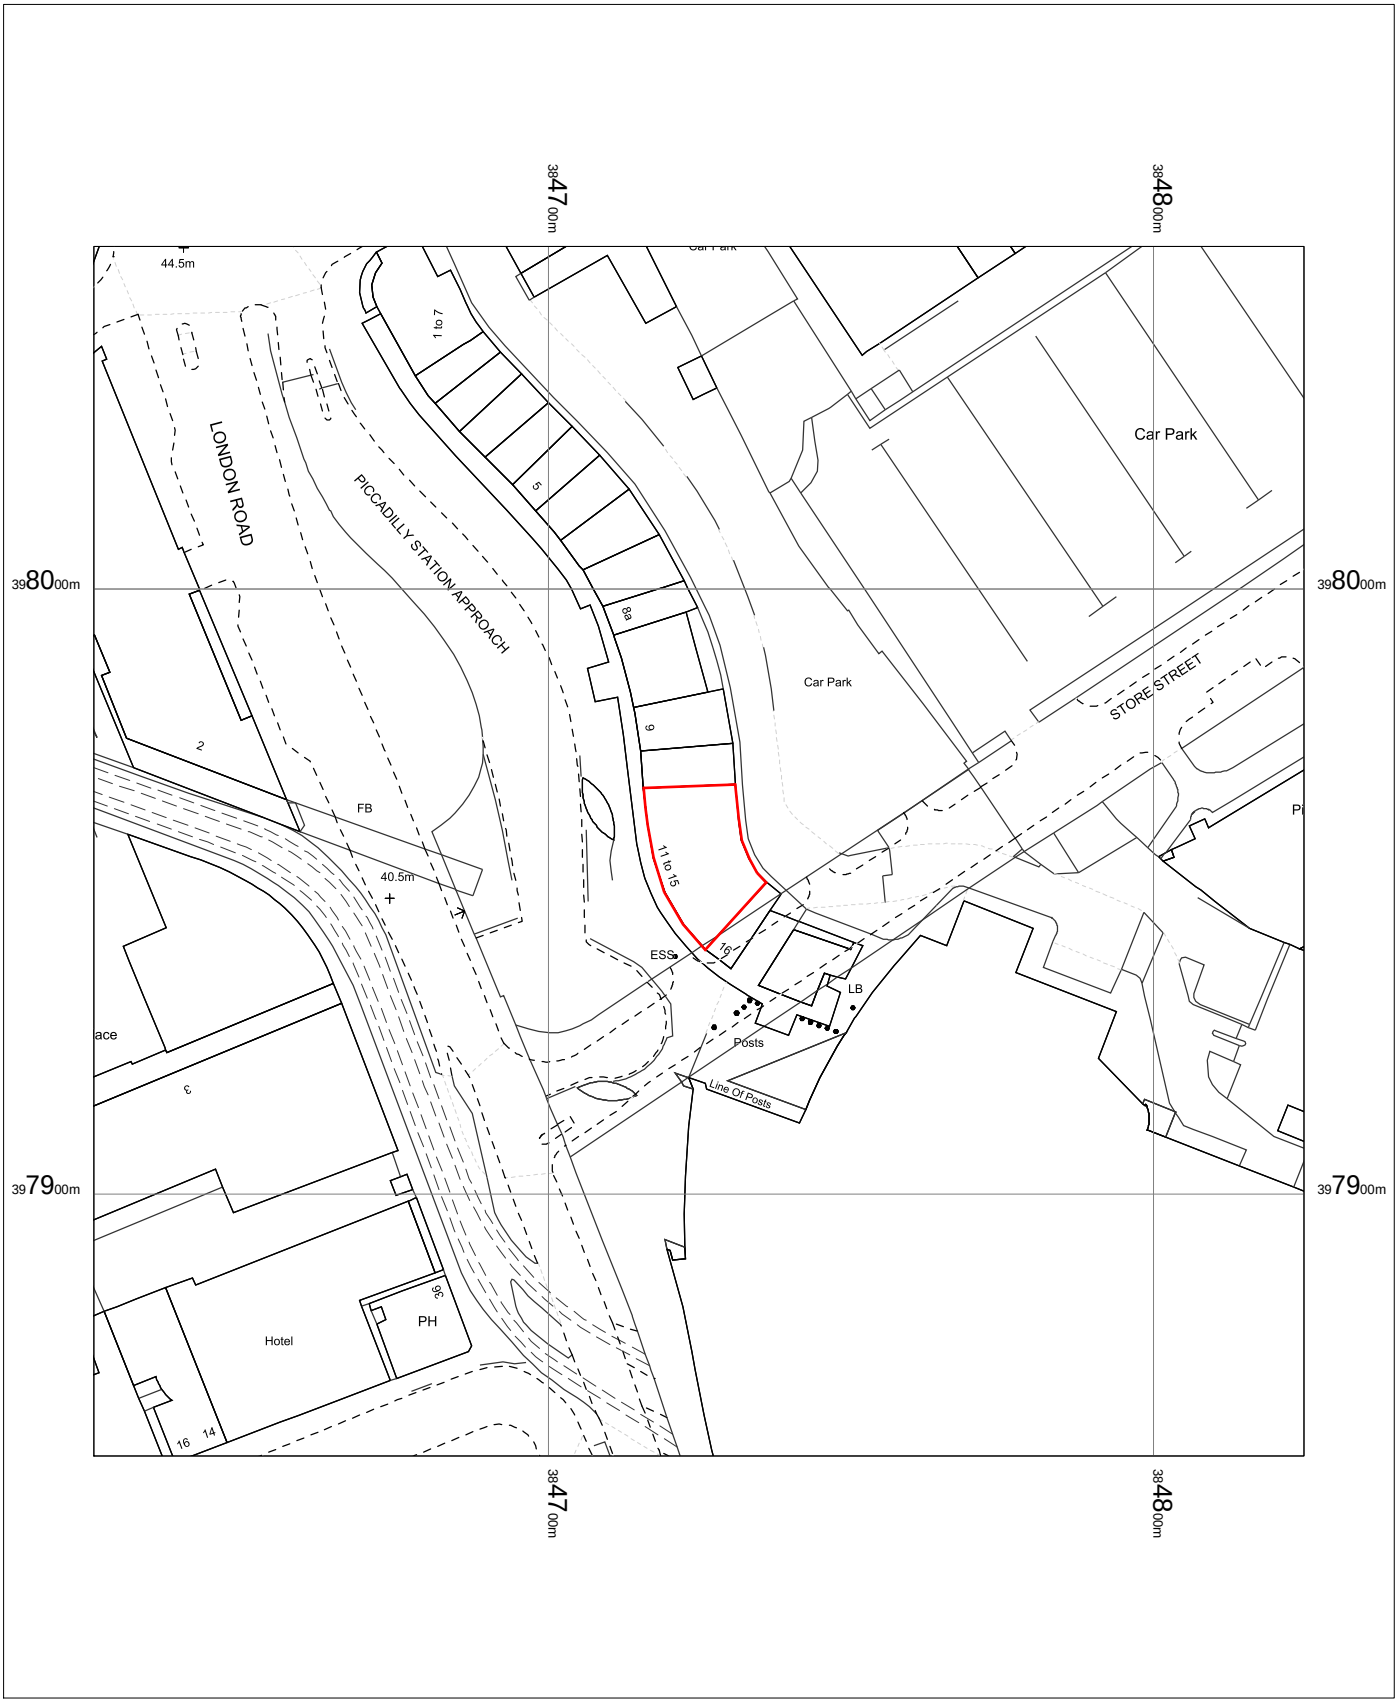


Manchester Piccadilly (FOTG)
Co-op
12 - 15 Gateway House
4 Piccadilly
Manchester
M1 2GH

OS MasterMap 1250/2500/10000 scale
Tuesday, July 10, 2018, ID: BW1-00726182
www.blackwellmapping.co.uk

1:1250 scale print at A4, Centre: 384725 E, 397957 N

©Crown Copyright Ordnance Survey. Licence no. 100041041

N

BLACKWELL'S
MAPPING SERVICES
PERSONAL & PROFESSIONAL MAPPING
www.blackwellmapping.co.uk
TEL: 0800 151 2612
maps@blackwell.co.uk