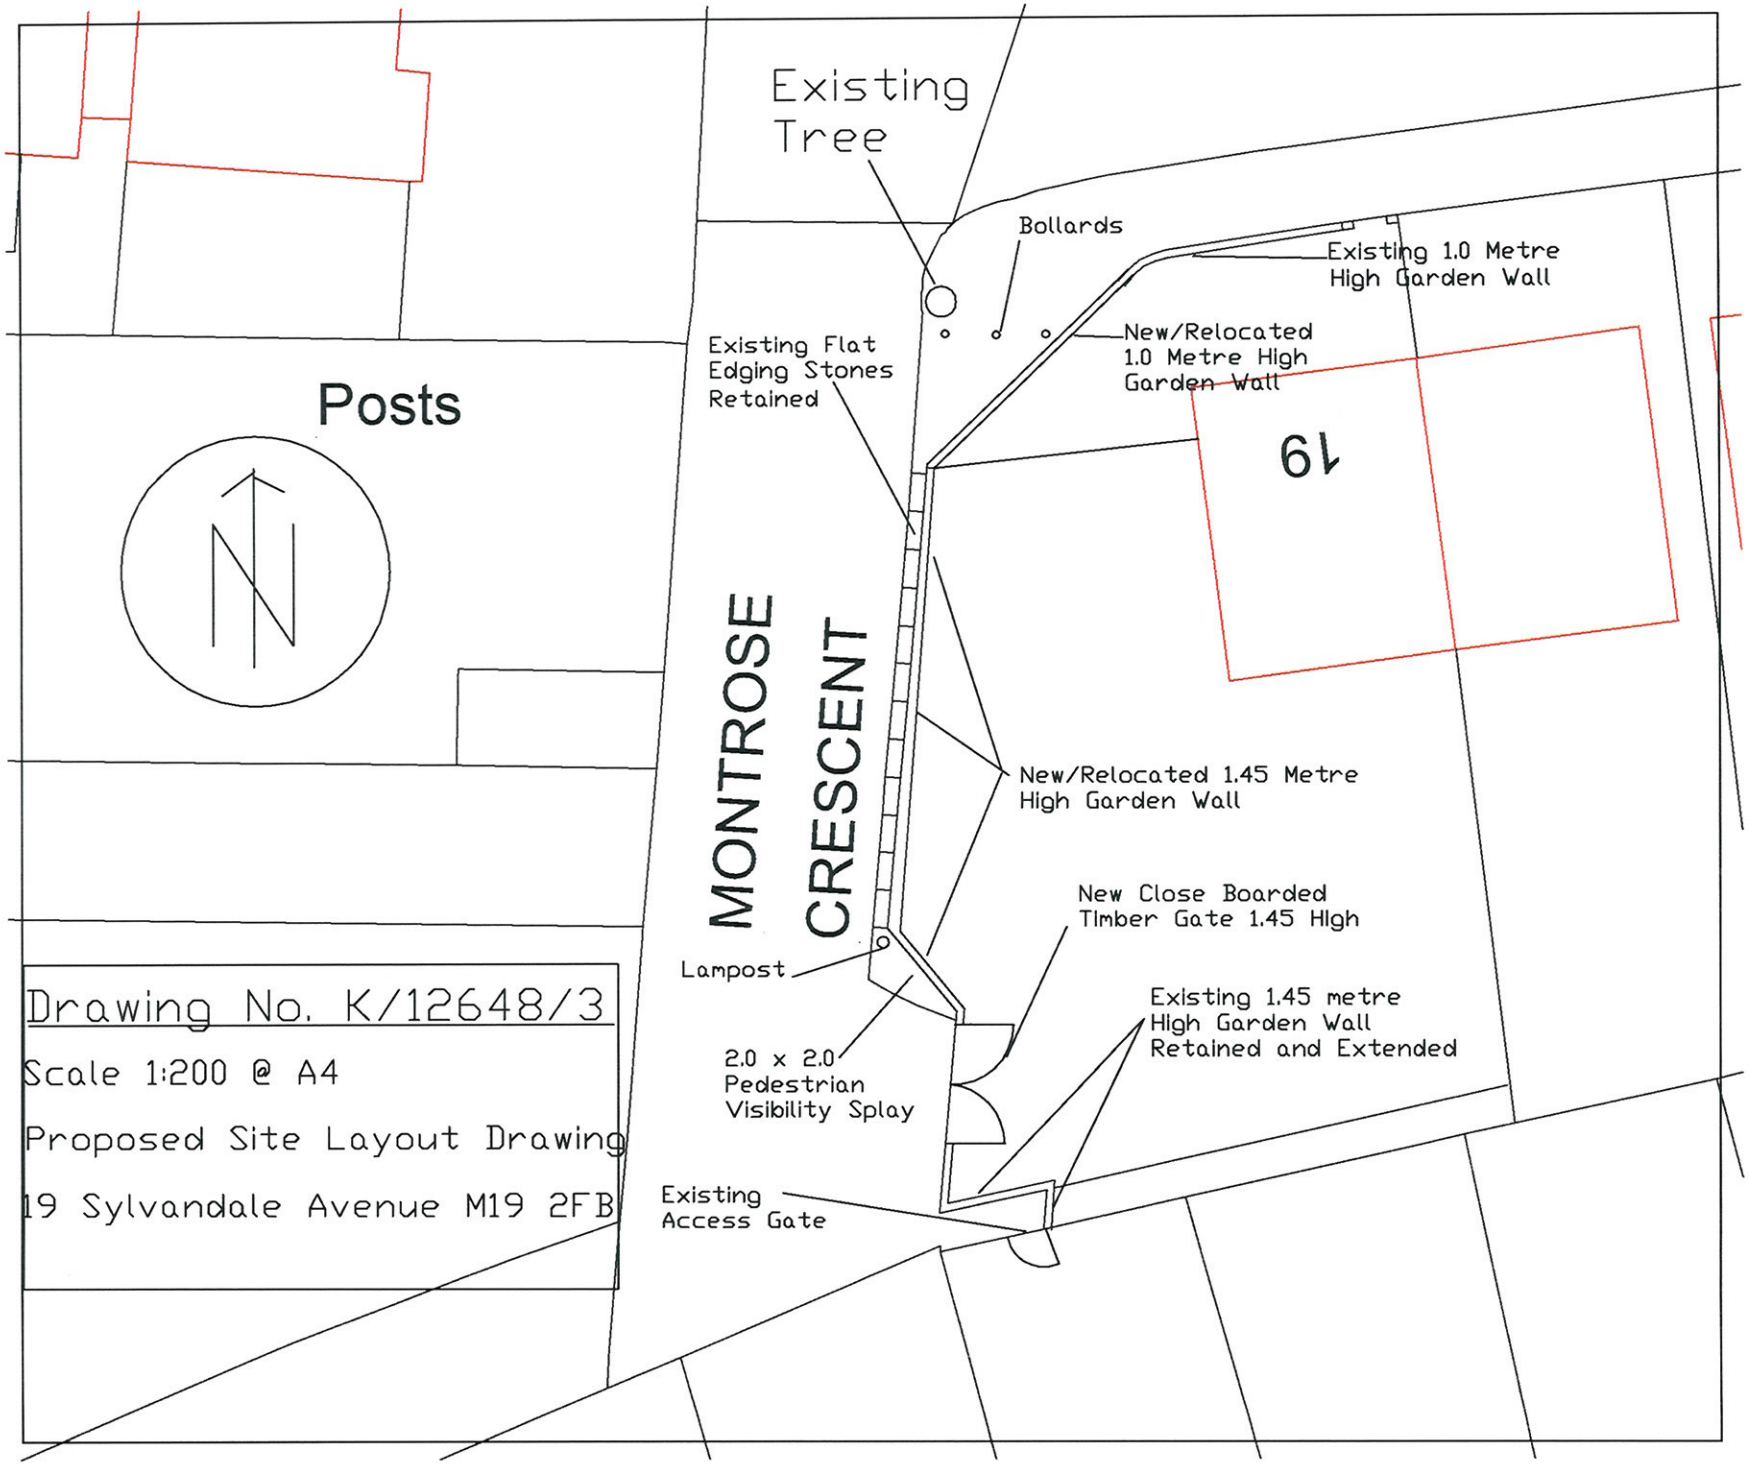
Existing Tree
Bollards
Existing 1.0 Metre High Garden Wall
New/Relocated 1.0 Metre High Garden Wall
Existing Flat Edging Stones Retained
Posts
19
MONTROSE CRESCENT
New/Relocated 1.45 Metre High Garden Wall
New Close Boarded Timber Gate 1.45 High
Lampost
Existing 1.45 metre High Garden Wall Retained and Extended
2.0 x 2.0 Pedestrian Visibility Splay
Existing Access Gate
Drawing No. K/12648/3
Scale 1:200 @ A4
Proposed Site Layout Drawing
19 Sylvandale Avenue M19 2FB