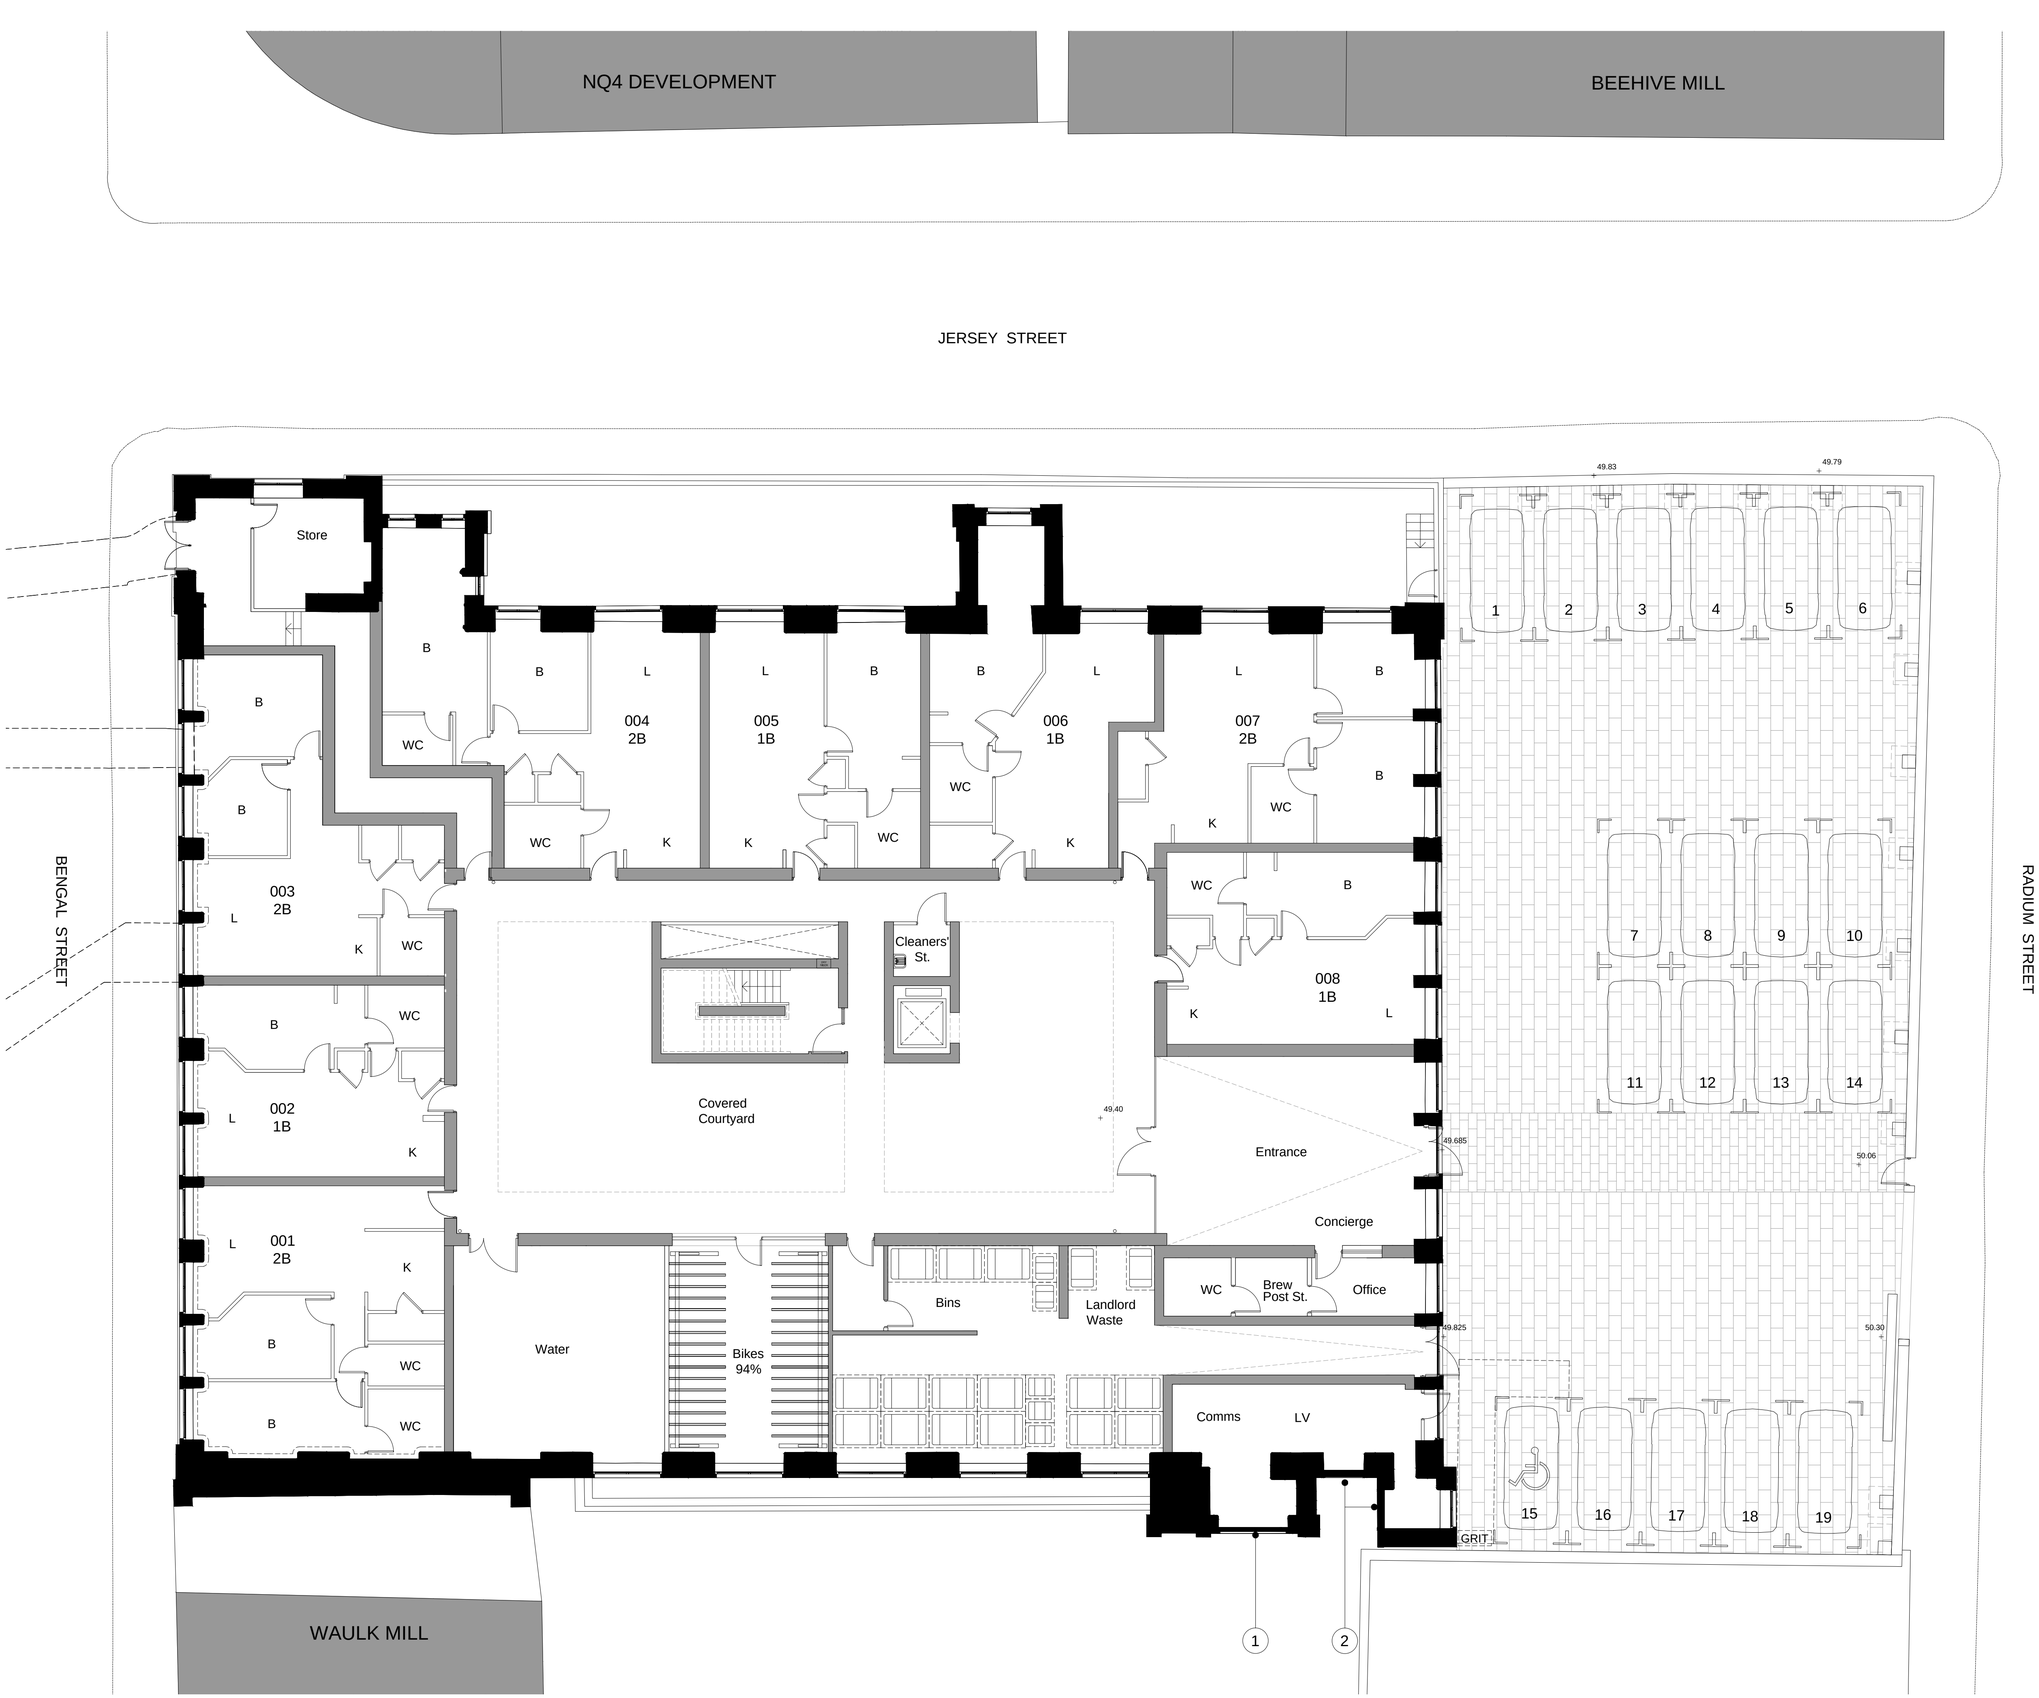


Notes:

- This drawing is based on survey information provided by Malcolm Hughes Land Surveyors Ltd 18695 Basement Plan (10-01-17)
- Assumed position of southernmost tunnel from historical information

Key:

K = Kitchen
L = Living room
B = Bedroom
WC = Bathroom

1. Louvres
2. Window bricked up

FOR APPROVED PROPOSED PLANS
PLEASE REFER TO APPROVED PLANNING
AND LISTED BUILDING APPLICATIONS:
116300/FO/2017
116301/LO/2017

The contractor is responsible for checking dimensions, tolerances and references. Any discrepancy to be verified with the Architect before proceeding with the works. Where an item is covered by drawings to different scales the larger scale drawing is to be worked to.

Do not scale drawing. Figured dimensions to be worked to in all cases.

CDM REGULATIONS 2015. All current drawings and specifications for the project must be read in conjunction with the Designer's Hazard and Environment Assessment Record

All intellectual property rights reserved.

N

0 5 1 2 3 4 5 10m

Rev	Date	Description
/	28/09/18	Louvres added and windows blocked up

Dwn	Ckd
JA	JM

Drawn	JA
Checked	SC
Date	29/09/18
Scale @ A1	1:100

NEW LITTLE MILL

Proposed
Entrance Level Plan

AA7684C 2200
/
PLANNING

PRP
prp-co.uk
Manchester
0161 242 8950