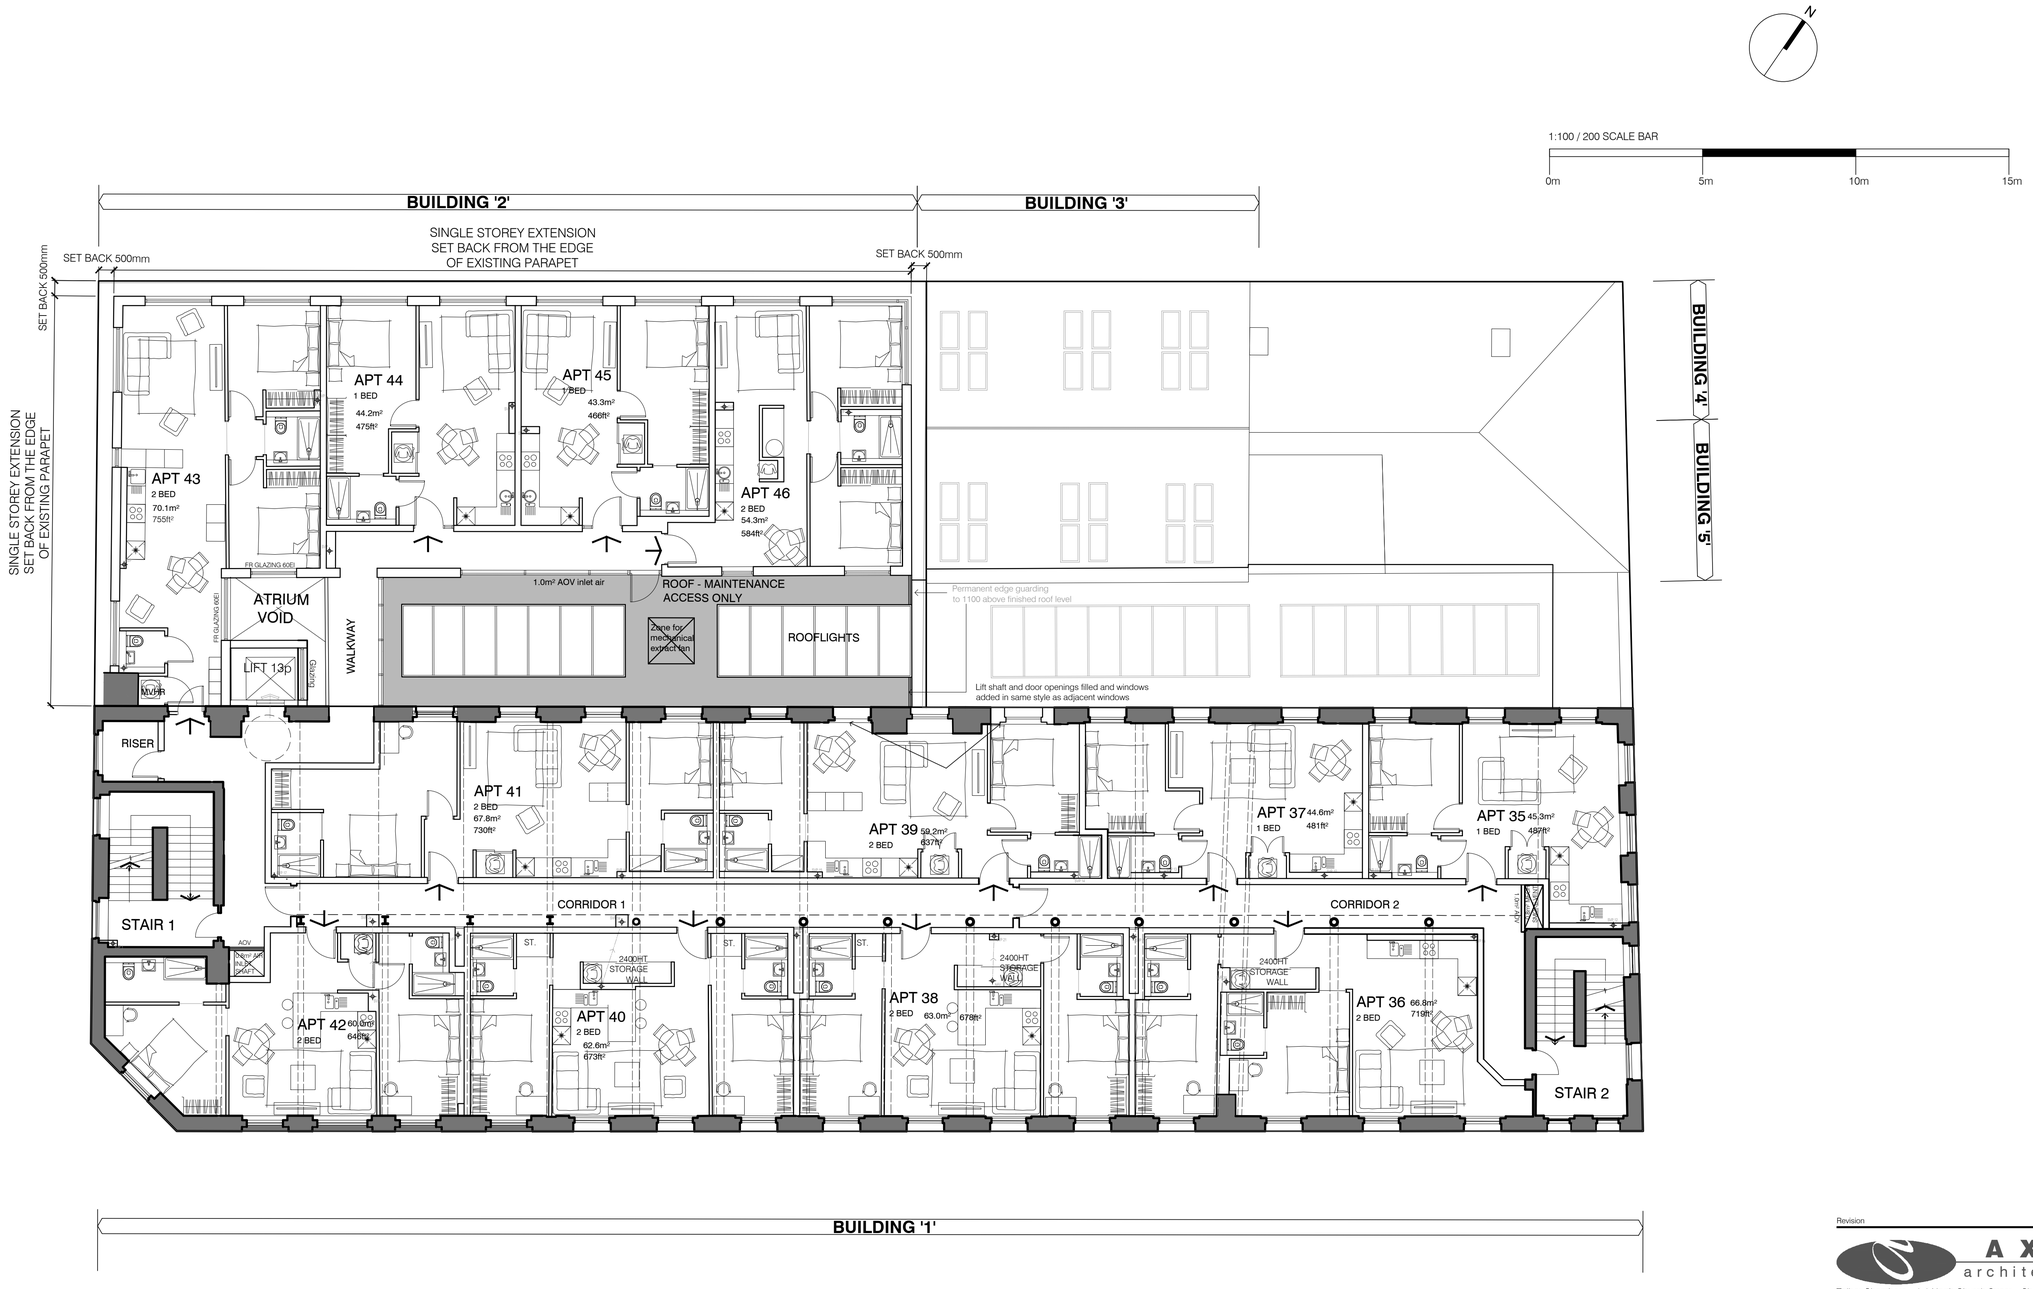


N

1:100 / 200 SCALE BAR

0m 5m 10m 15m

Revision

AXIS architecture

Talbot Chambers 2-6 North Church Street Sheffield S1 2DH
tel: +44(0)114 2490944 fax. +44(0)114 2490966 www.axis-architecture.com

23 New Mount Street

Manchester

HOMEZZZ LTD.

Proposed Second Floor

GA PLAN

A1 Scale	A3 Scale	Date	Drawn By
1:100	1:200	JULY 2018	AXIS

Drawing Number

27005(02)104

Revision

PLANNING

© COPYRIGHT EXISTS ON ALL DESIGN AND INFORMATION SHOWN
DO NOT SCALE for manufacture. Verify all dimensions prior to construction