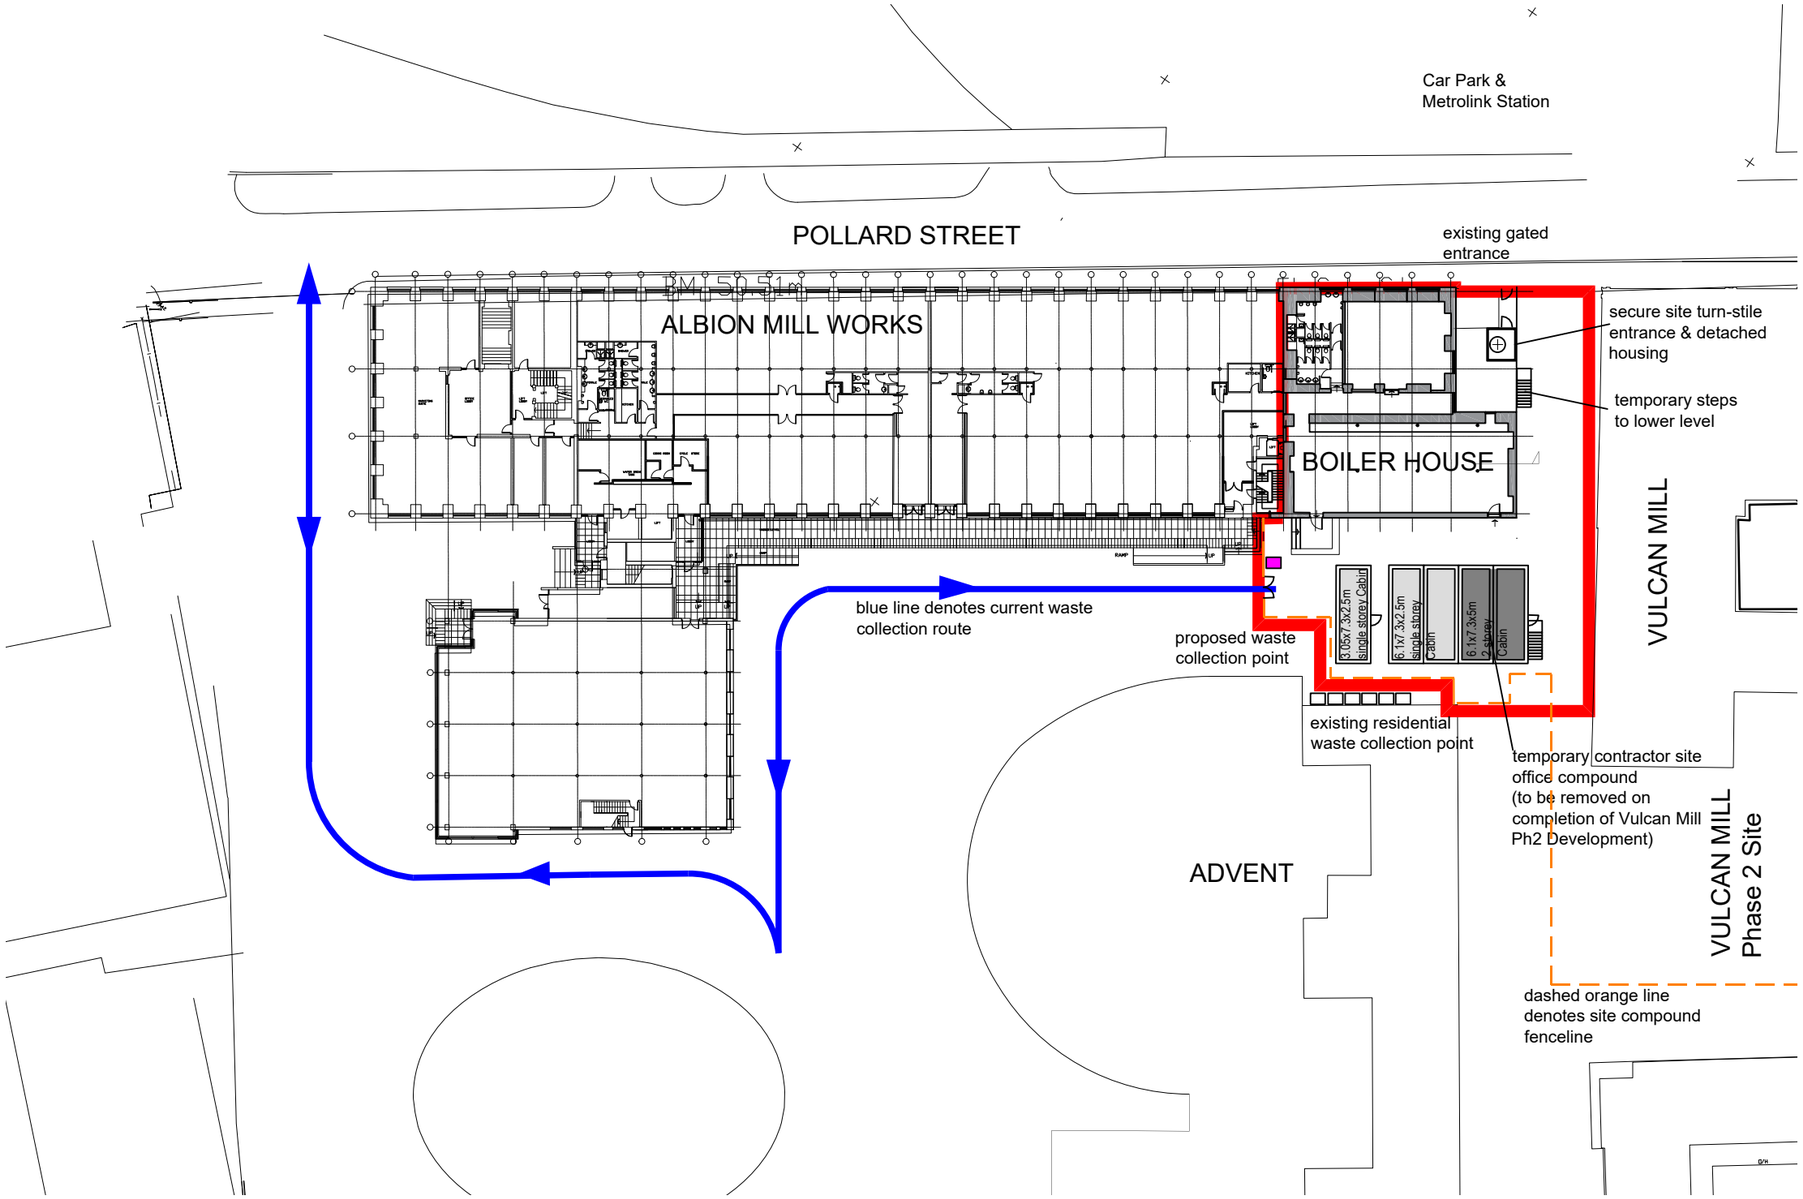


Russells
Construction

Albion Mill & Vulcan Mill Development

Albion Mill Boiler House
Change of Use

Waste Management Plan &
Temporary Site Office Accomodation

Scale 1:500 @A3

July 2018 rev B