


Section EE as Existing

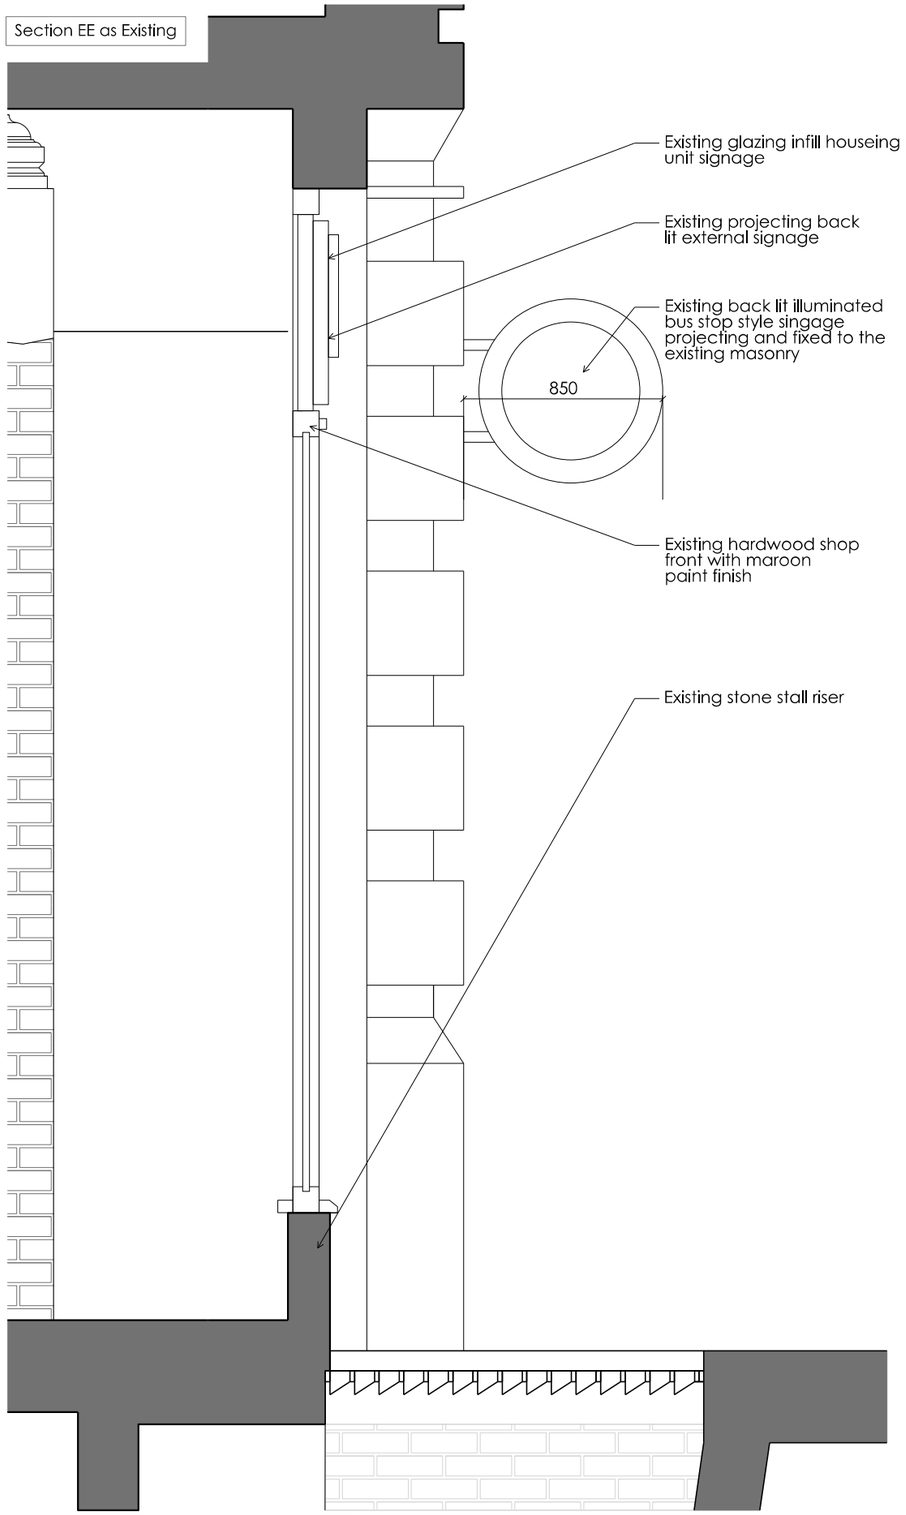

Section EE as Proposed

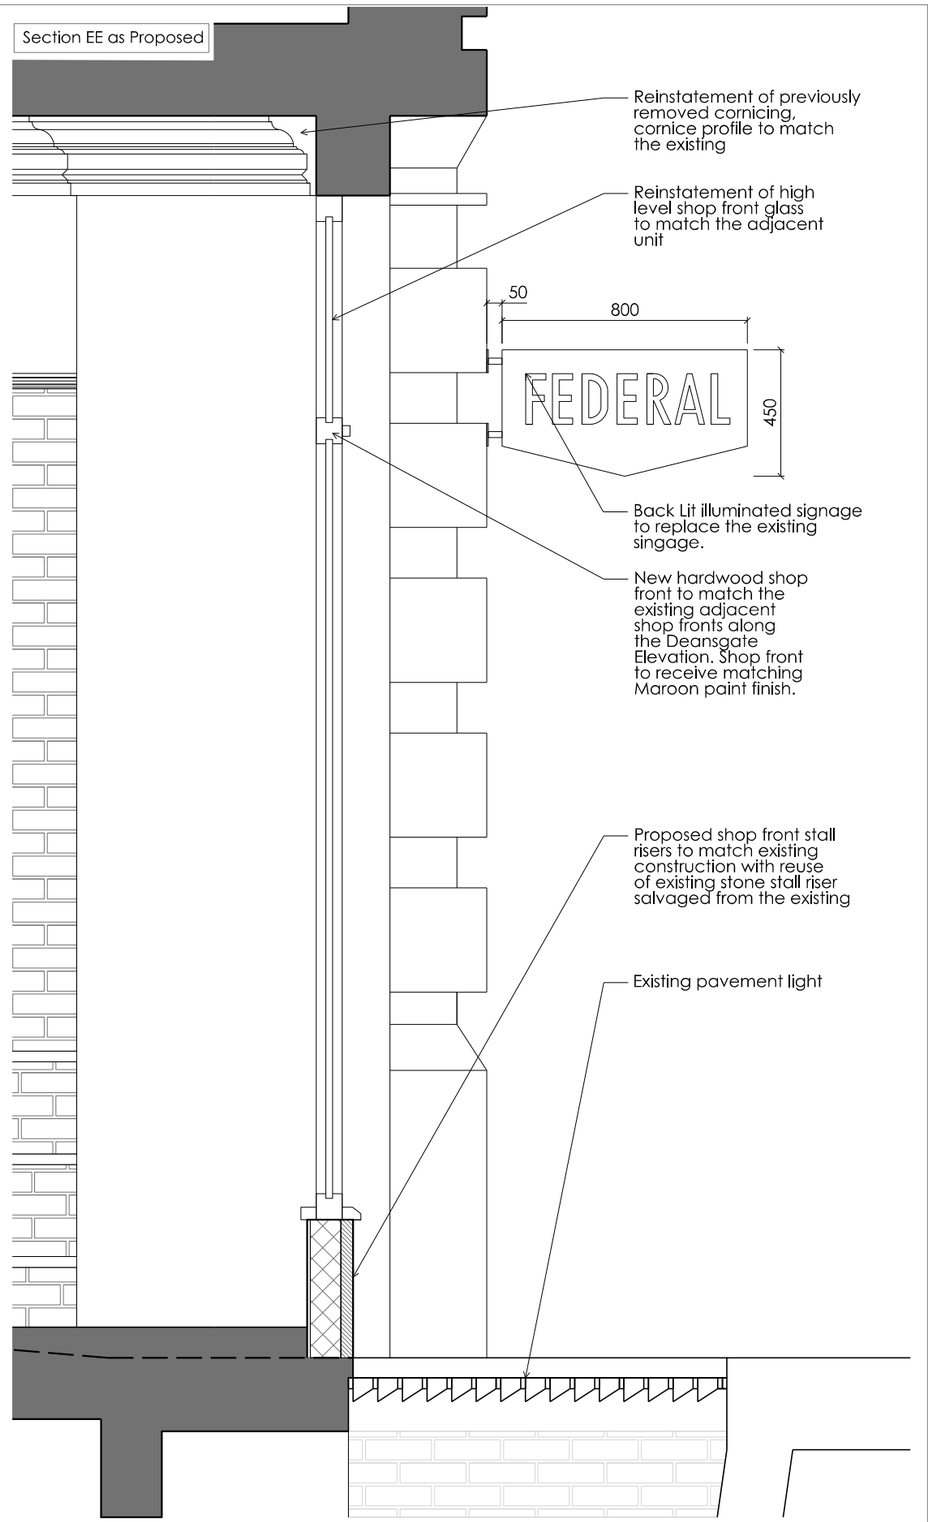

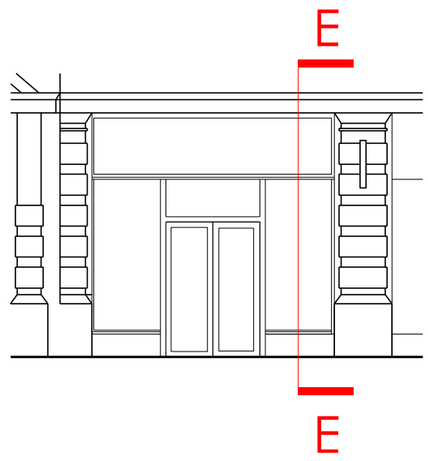

Rev	Description	By	Chk	ISSUE Date

All dimensions to be as noted (to be checked on site prior to manufacture). Do not scale of this drawing. Report any discrepancies to the Architect / CA immediately. This drawing is copyright of GA Studio Ltd, drawings are not to be reproduced without written consent.

Project	194 Deansgate Royal London House	Project No.	18-07
		Dwg. No.	L(-3)020
Title	Shop front Section Existing & proposed	Date	August 18
		Scale	1:20 @ A3

Rev.
By PG
Chk.
App.

GA STUDIO
mail@gastudio.co.uk
www.gastudio.co.uk
tel. 0161 835 3538
Architects / Masterplanning / Urban Design