



PROPOSED FRONT ELEVATION

Scale 1:50

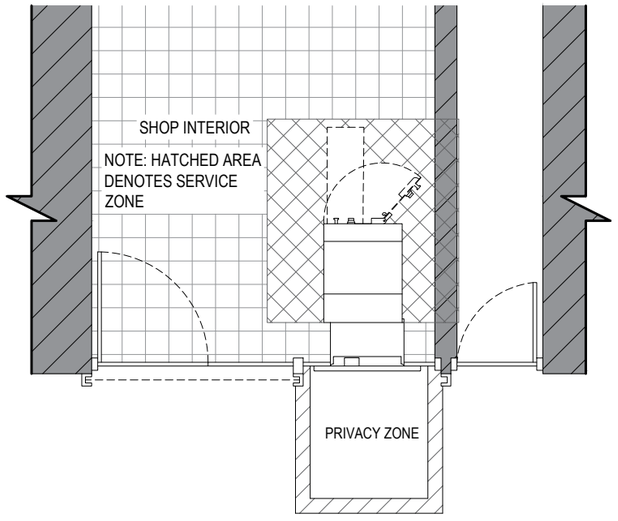

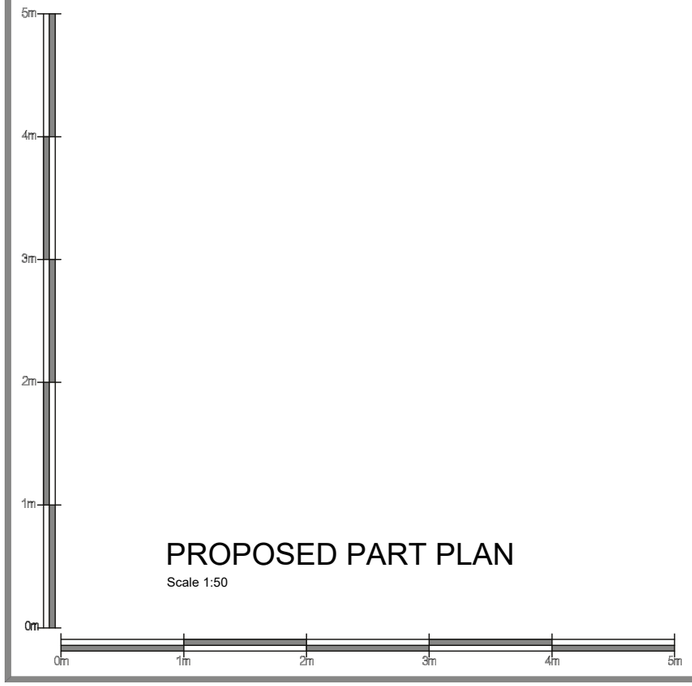

PROPOSED PART PLAN

Scale 1:50

Date:	Comments:	By:

GENERAL NOTES:

1) All dimensions in millimeters unless otherwise stated.

Site:
Mikael Translations,
645A Stockport Road,
Manchester

Drawing Title:
Proposed Plan and Elevation

Ref:	Date: 24/10/2018	Rev:
Scale: 1:50	Paper: A3	Date Rev: