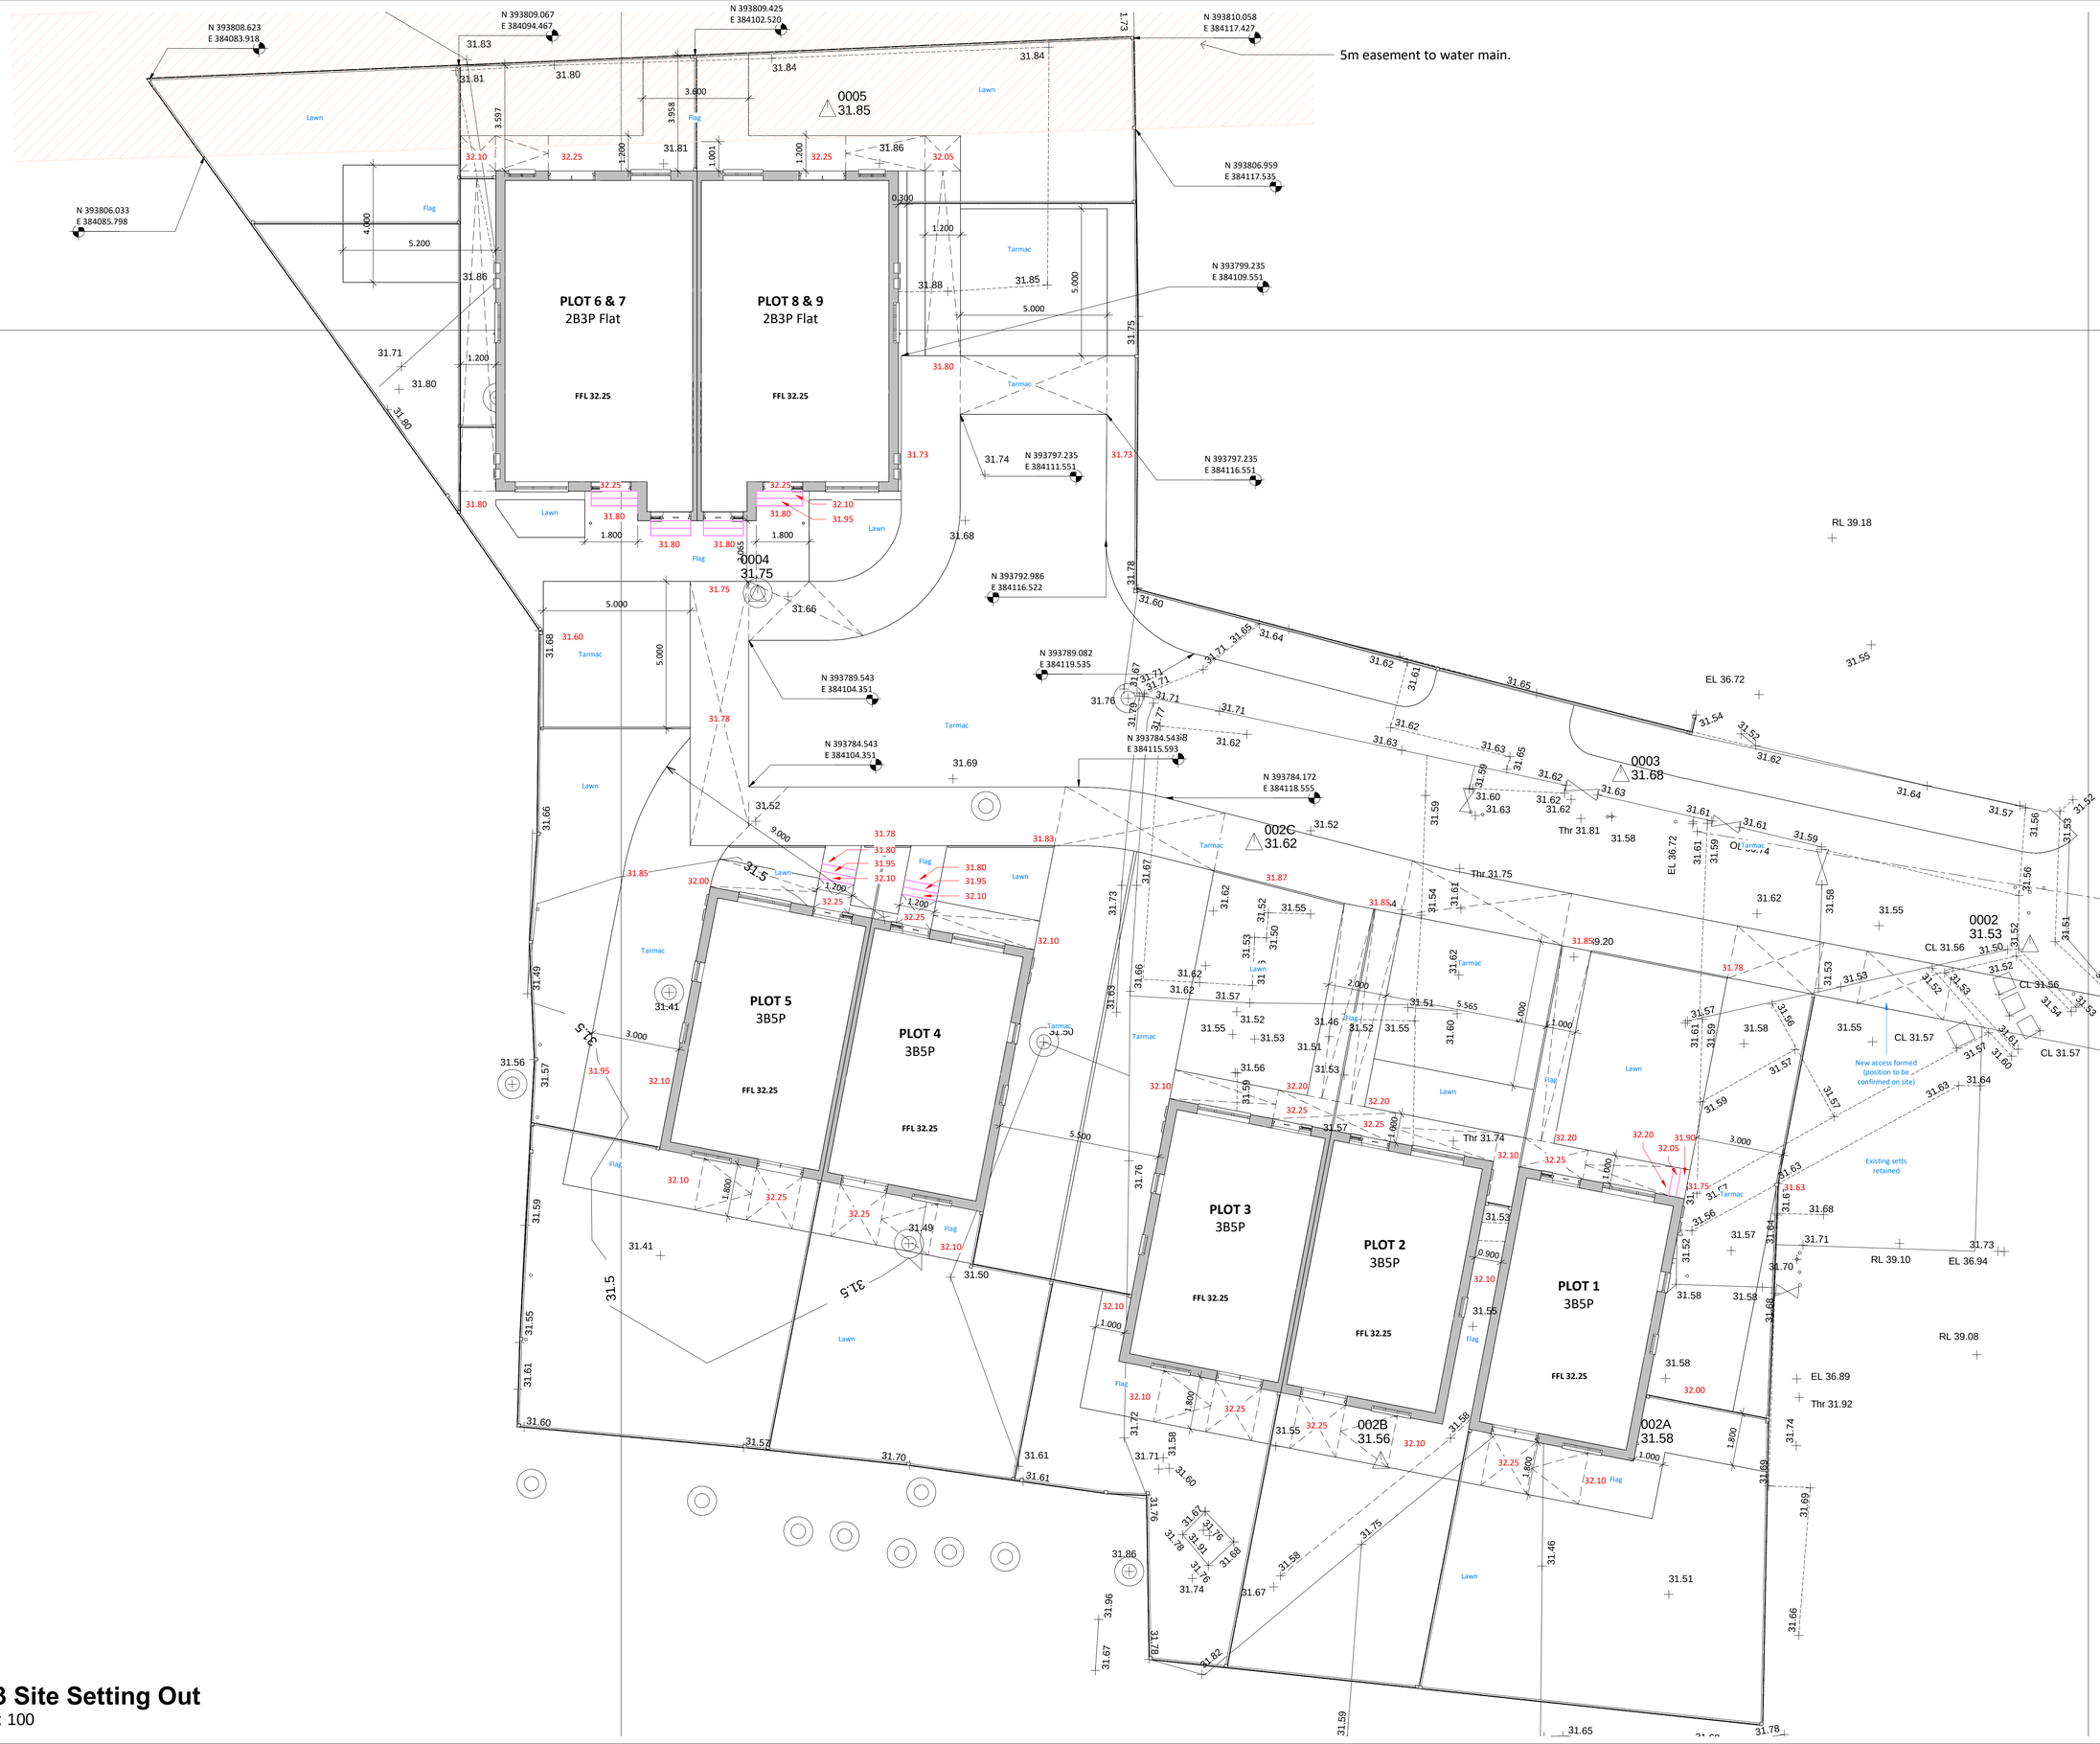

DO NOT SCALE FROM THIS DRAWING
ALL DIMENSIONS MUST BE CHECKED ON SITE BY CONTRACTOR PRIOR TO CONSTRUCTION

Rev	Date	Int	Description
C	31.10.18	MA	FFL's indicated at +32.25 in line with engineers feedback.
B	04.10.18	MA	Layout updated in line with revised road design for adoption.
A	22.08.18	KD	Setting-out coordinates added for turning heads, easement & north boundary

btp ARCHITECTS
RIBA Chartered Practice

Client:
SWHT

Project:
Deepdale Avenue, Fallowfield

Description:
Site Setting Out

Purpose of Issue:
Building Regulations

Drawn By:	Checked By:	Date:	Scale @ A1:
MA	MA	05/06/16	1 : 100

Job No:	Status Code:	Drawing No:	Rev:
3009	S2	205	C

File Identifier:
DA-BTP-00-SP-DR-A-3009_205

Elizabeth House, 486 Didsbury Road, Heaton Mersey, Stockport, SK4 3BS
t 0161 443 1221 e info@bernardtaylor.co.uk w www.btparchitects.co.uk

03 Site Setting Out
1 : 100