NOTES

ALL DIMENSIONS TO BE CHECKED ON SITE PRIOR TO ANY MANUFACTURING OR FABRICATION AND ANY ANOMALIES TO BE BROUGHT TO THE ATTENTION OF THE ARCHITECT.



4 bed semi-detached
front elevation - Plots 29 & 30



4 bed semi / detached
side elevation - Plot 30



4 bed semi-detached
rear elevation - Plots 29 & 30

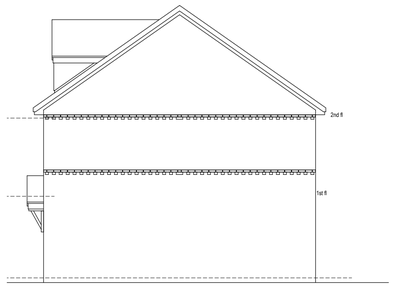

4 bed semi / detached
side elevation - Plot 29

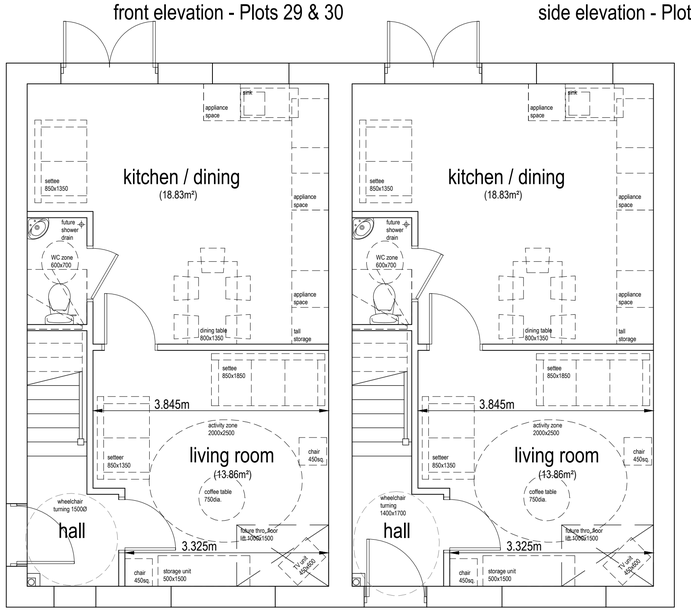

GROUND FLOOR PLAN

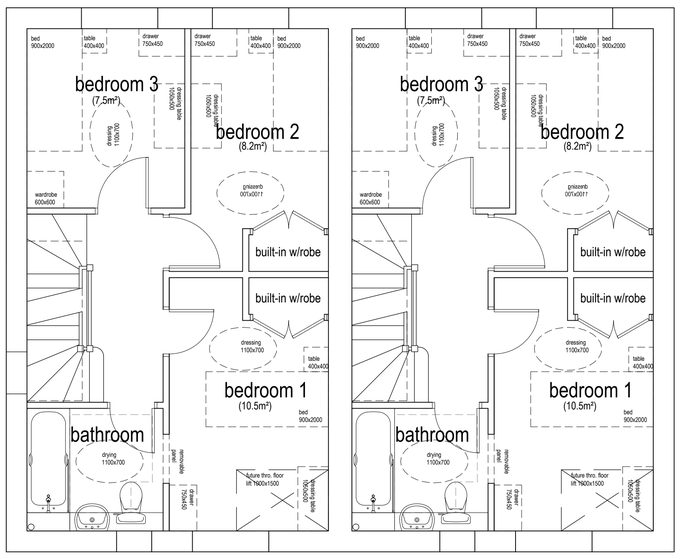

FIRST FLOOR PLAN

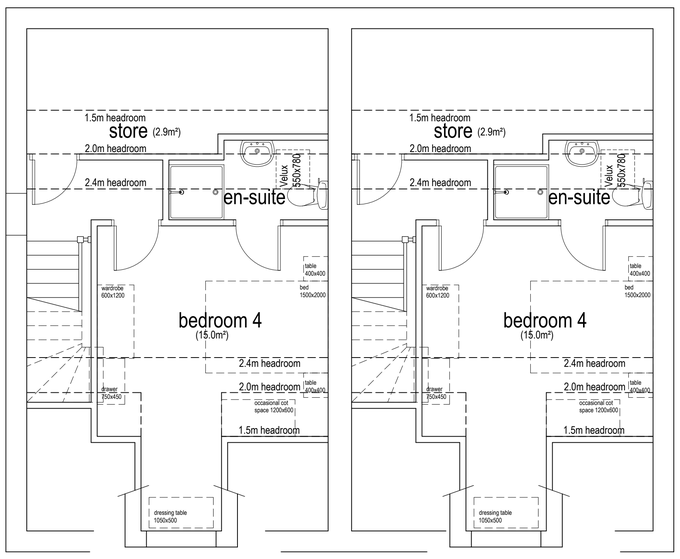

ROOF FLOOR PLAN

4 BED / 5 PERSON SEMI-DETACHED - 104.77m² / 1128ft²

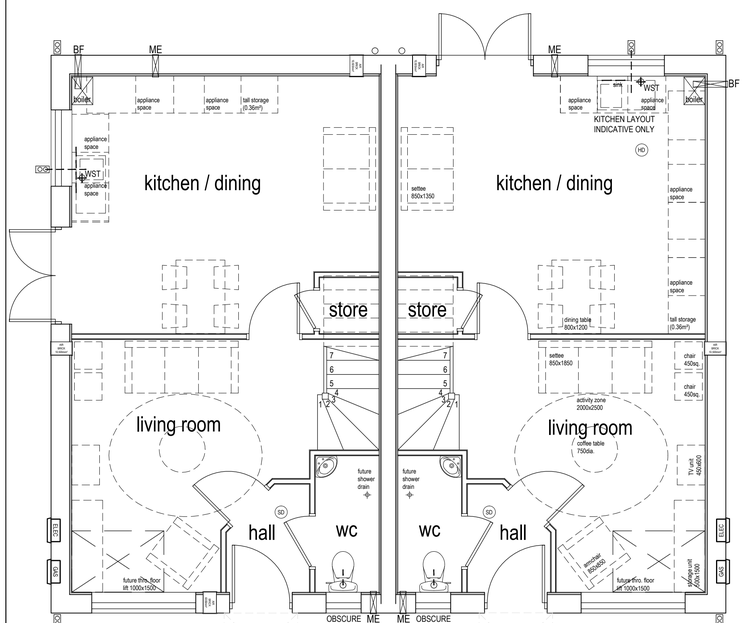

GROUND FLOOR PLAN - Plots 2 & 35

(3 BED / 4 PERSON SEMI-DETACHED - 84.23m² / 906ft²)

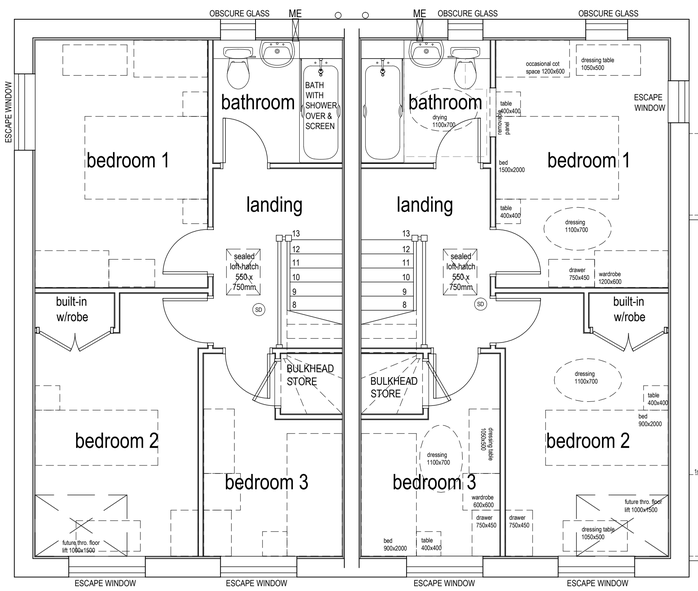

FIRST FLOOR PLAN - Plots 2 & 35

(3 BED / 4 PERSON SEMI-DETACHED - 84.23m² / 906ft²)



3 bed semi-detached - 2 - 35 front elevation

side elevation - plot 35

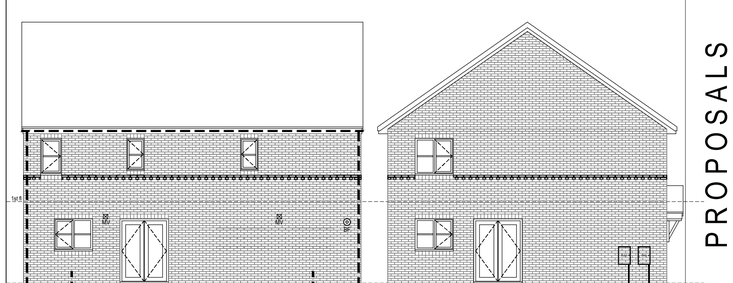

3 bed semi-detached - 2 - 35 rear elevation

side elevation - plot 2

REV	AMENDMENTS	BY	DATE
B	PLOTS 2-35 ADDED	BLW	19.11.2018
A	FIRST ISSUE		08.05.2017

PROPOSALS

PROJECT

PROPOSED RESIDENTIAL DEVELOPMENT
LAND OFF CRESCENT ROAD
ADJ. CLARKESVILLE FARM
CRUMPSALL

CLIENT

ABRAHAM HALPERN

DRAWING TITLE

PLOTS 29-30 & 2-35
FLOOR PLANS & ELEVATIONS
4 BED SEMI-DETACHED HOUSES

DRAWN BLWORTHINGTON | DATE 28.09.2016
CHECKED | SCALE 1:50 PLANS (A1) 1:100 ELES (A1)
APPROVED

HOWARD & SEDDON A.R.I.B.A.
CHARTERED ARCHITECTS
64 WASHWAY ROAD.
SALE. CHESHIRE M33 7RE.
TEL No. 0161 - 973 8296
FAX No. 0161 - 962 3485
e-mail : admin@howardandseddon.co.uk

JOB No.	DRG No.	REVISION
12,490	12	B