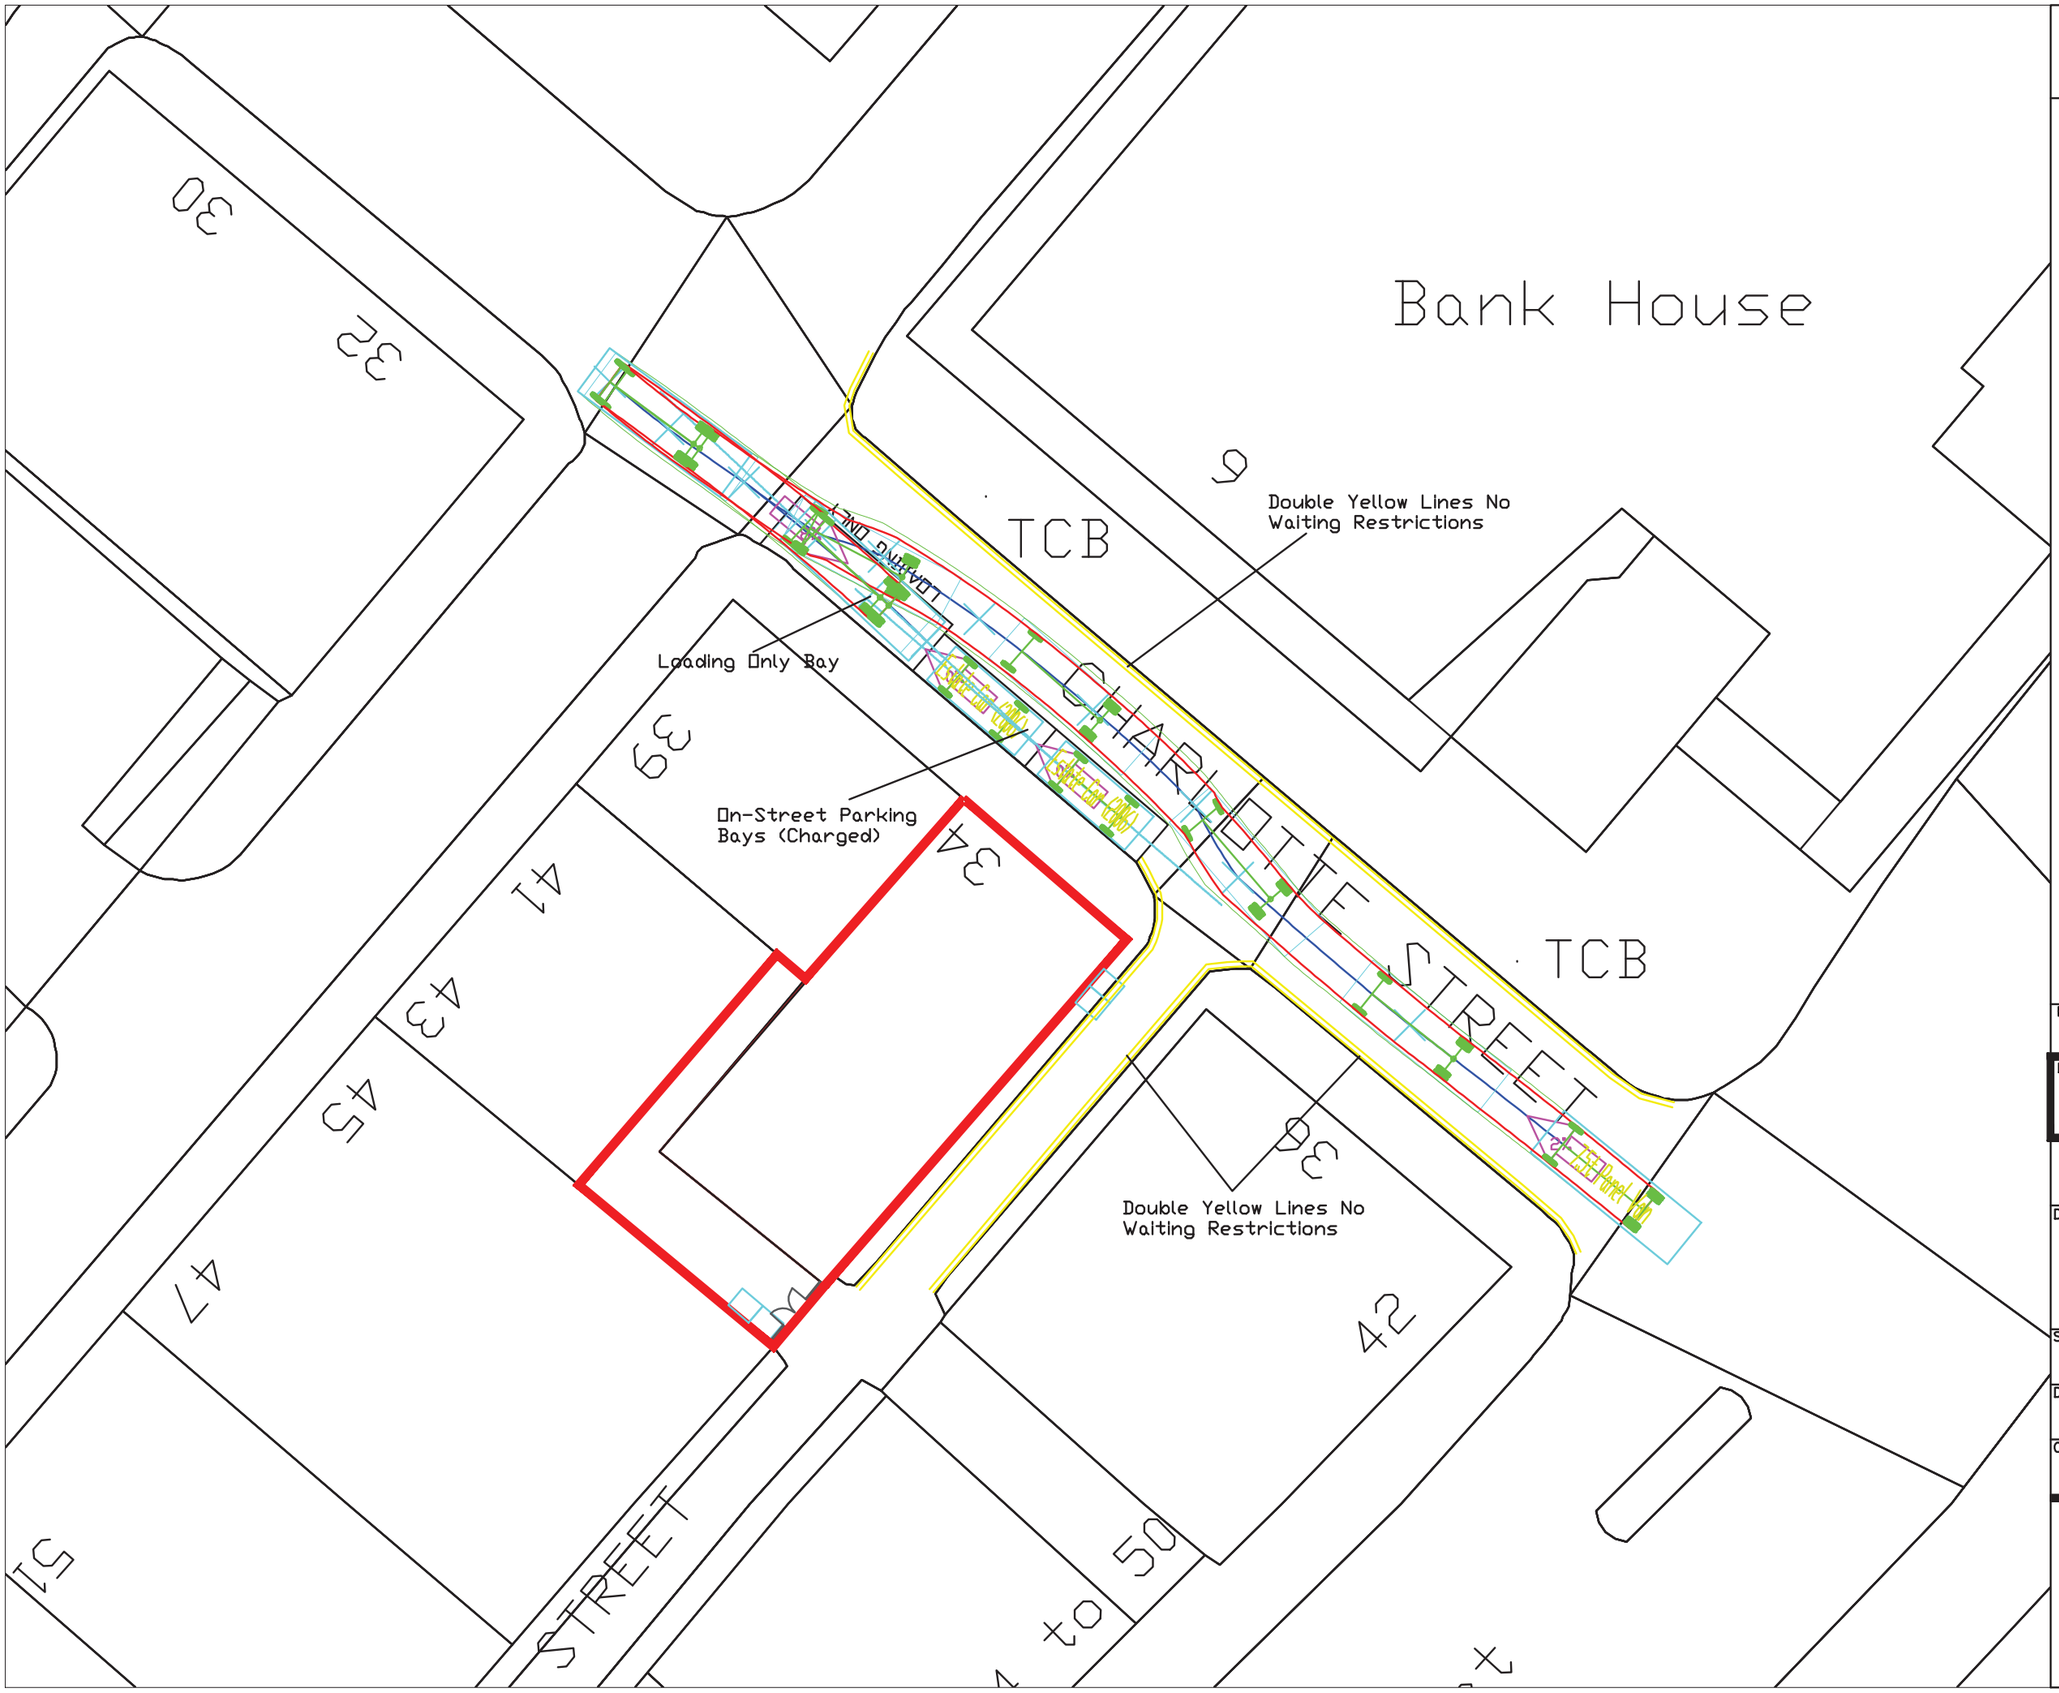

THIS DRAWING MAY BE USED ONLY FOR THE PURPOSE INTENDED AND ONLY WRITTEN DIMENSIONS SHALL BE USED

NOTES

Swept Path drawn shawing 7.5t Panel Van servicing via Existing Loading Bay on Charlotte St

Revision Details	By / Check	Date	Suffix

Drawing Number

SK21713-03

34, Charlotte St, Manchester

Drawing Title

Swept Path Analysis 7.5t Panel Van

Scale at A3

1:250

Drawn	Approved
KAT	MAK
Check	**Date**
KAT	03/03/17

SK Transport Planning Ltd
Albion Wharf, 19 Albion Street
Manchester M1 5LN
Telephone (0161) 234 6509
Fax (0161) 236 7959