
TRAFFIC MANAGEMENT/ PEDESTRIAN PLAN

SITE: Kenworthy's Buildings JOB NO: 6996

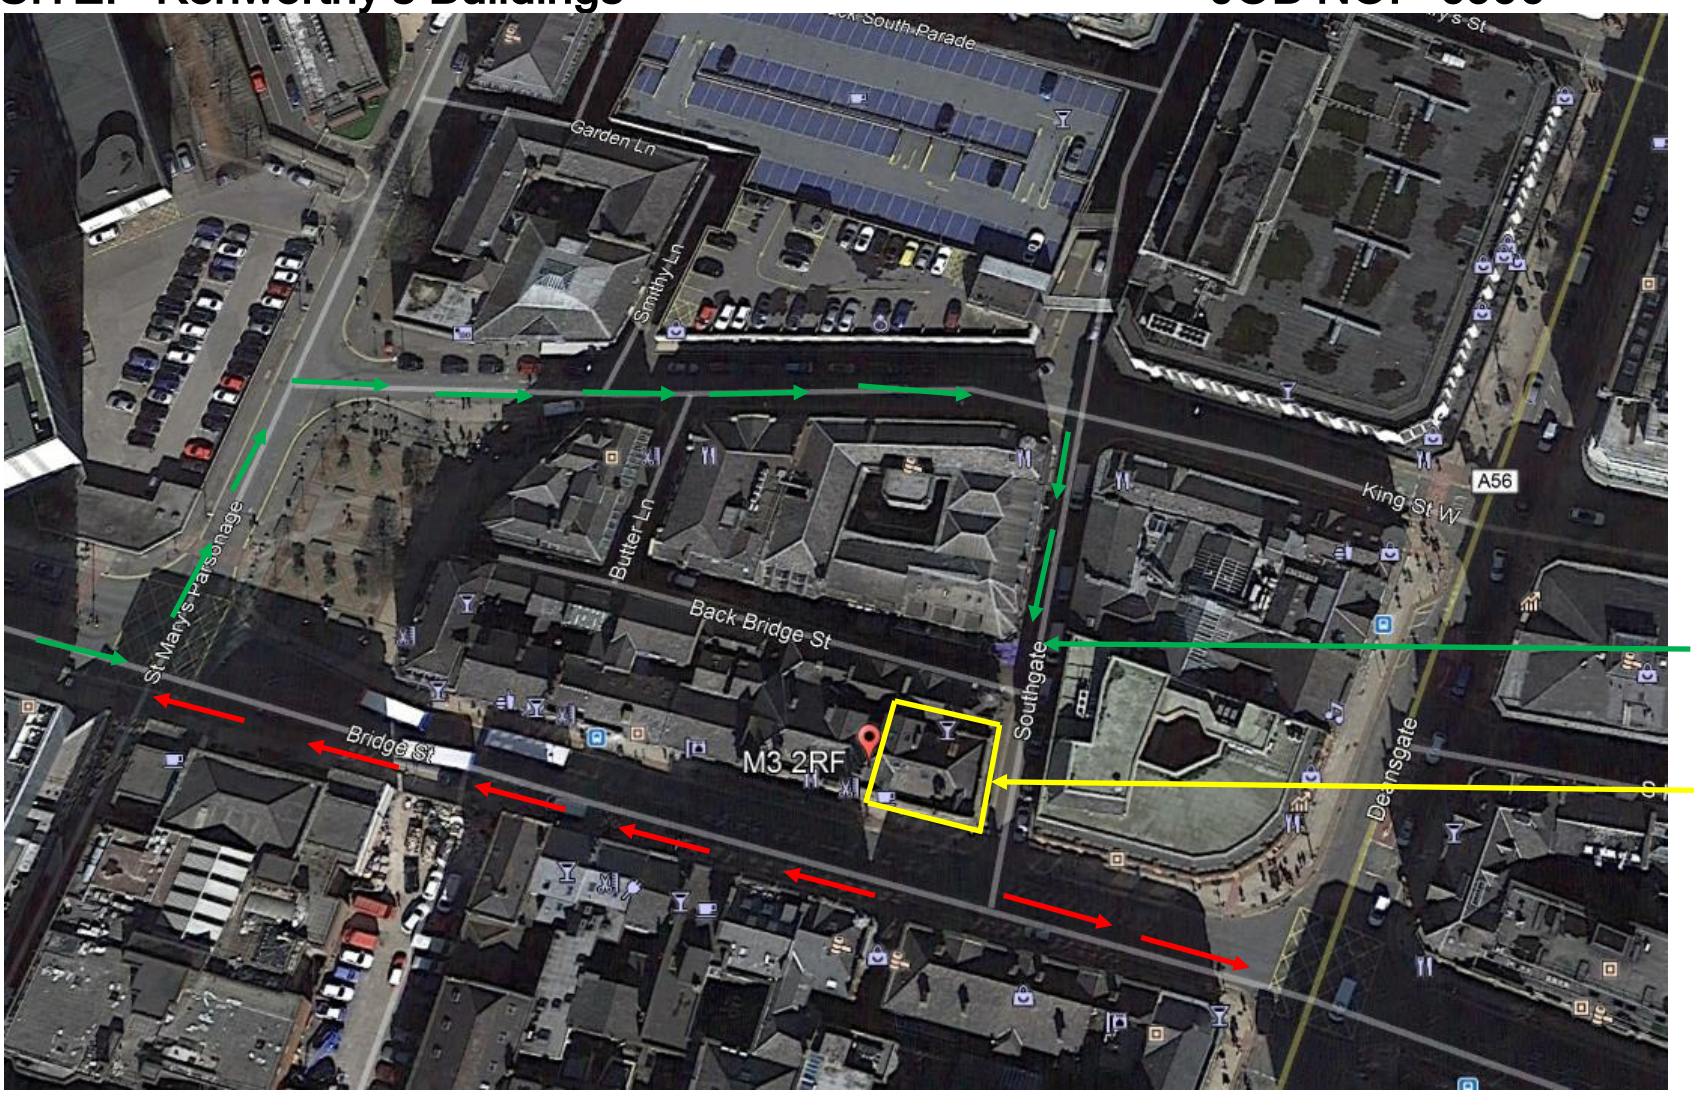

TRAFFIC WILL APPROACH SITE ALONG BRIDGE STREET, TURN LEFT INTO ST. MARYS PARSONAGE, RIGHT ONTO KING STREET WEST, RIGHT ONTO SOUTHGATE FOR UNLOADING THEN CONTINUING DOWN ONTO BRIDGE STREET

Traffic Access

Traffic Egress

Pedestrian Access / Egress

Plant/Equipment/ Demolition

Skip Compound Area

Assembly Point



- Deliveries by approved routes/areas only
- All drivers must report to the Site Manager upon arrival to site
- Restricted/Controlled Access via appointment only. [8AM-4PM]
- Banksman must be used for Delivery/Access/Egress etc.

Site Manager: David Foster

Contact Number: 07966 802415