
COPYRIGHT OF ATELIER MB LTD
DO NOT SCALE FROM THIS DRAWING
DIMENSIONS TO BE CHECKED ON SITE

All dimensions to be checked on site prior to any commencing work.

N

KEY

- Existing
- Proposed
- Downstand beams
- Existing to be removed
- Drawing reference 1/312 (TBC)
- Units in use, not part of application

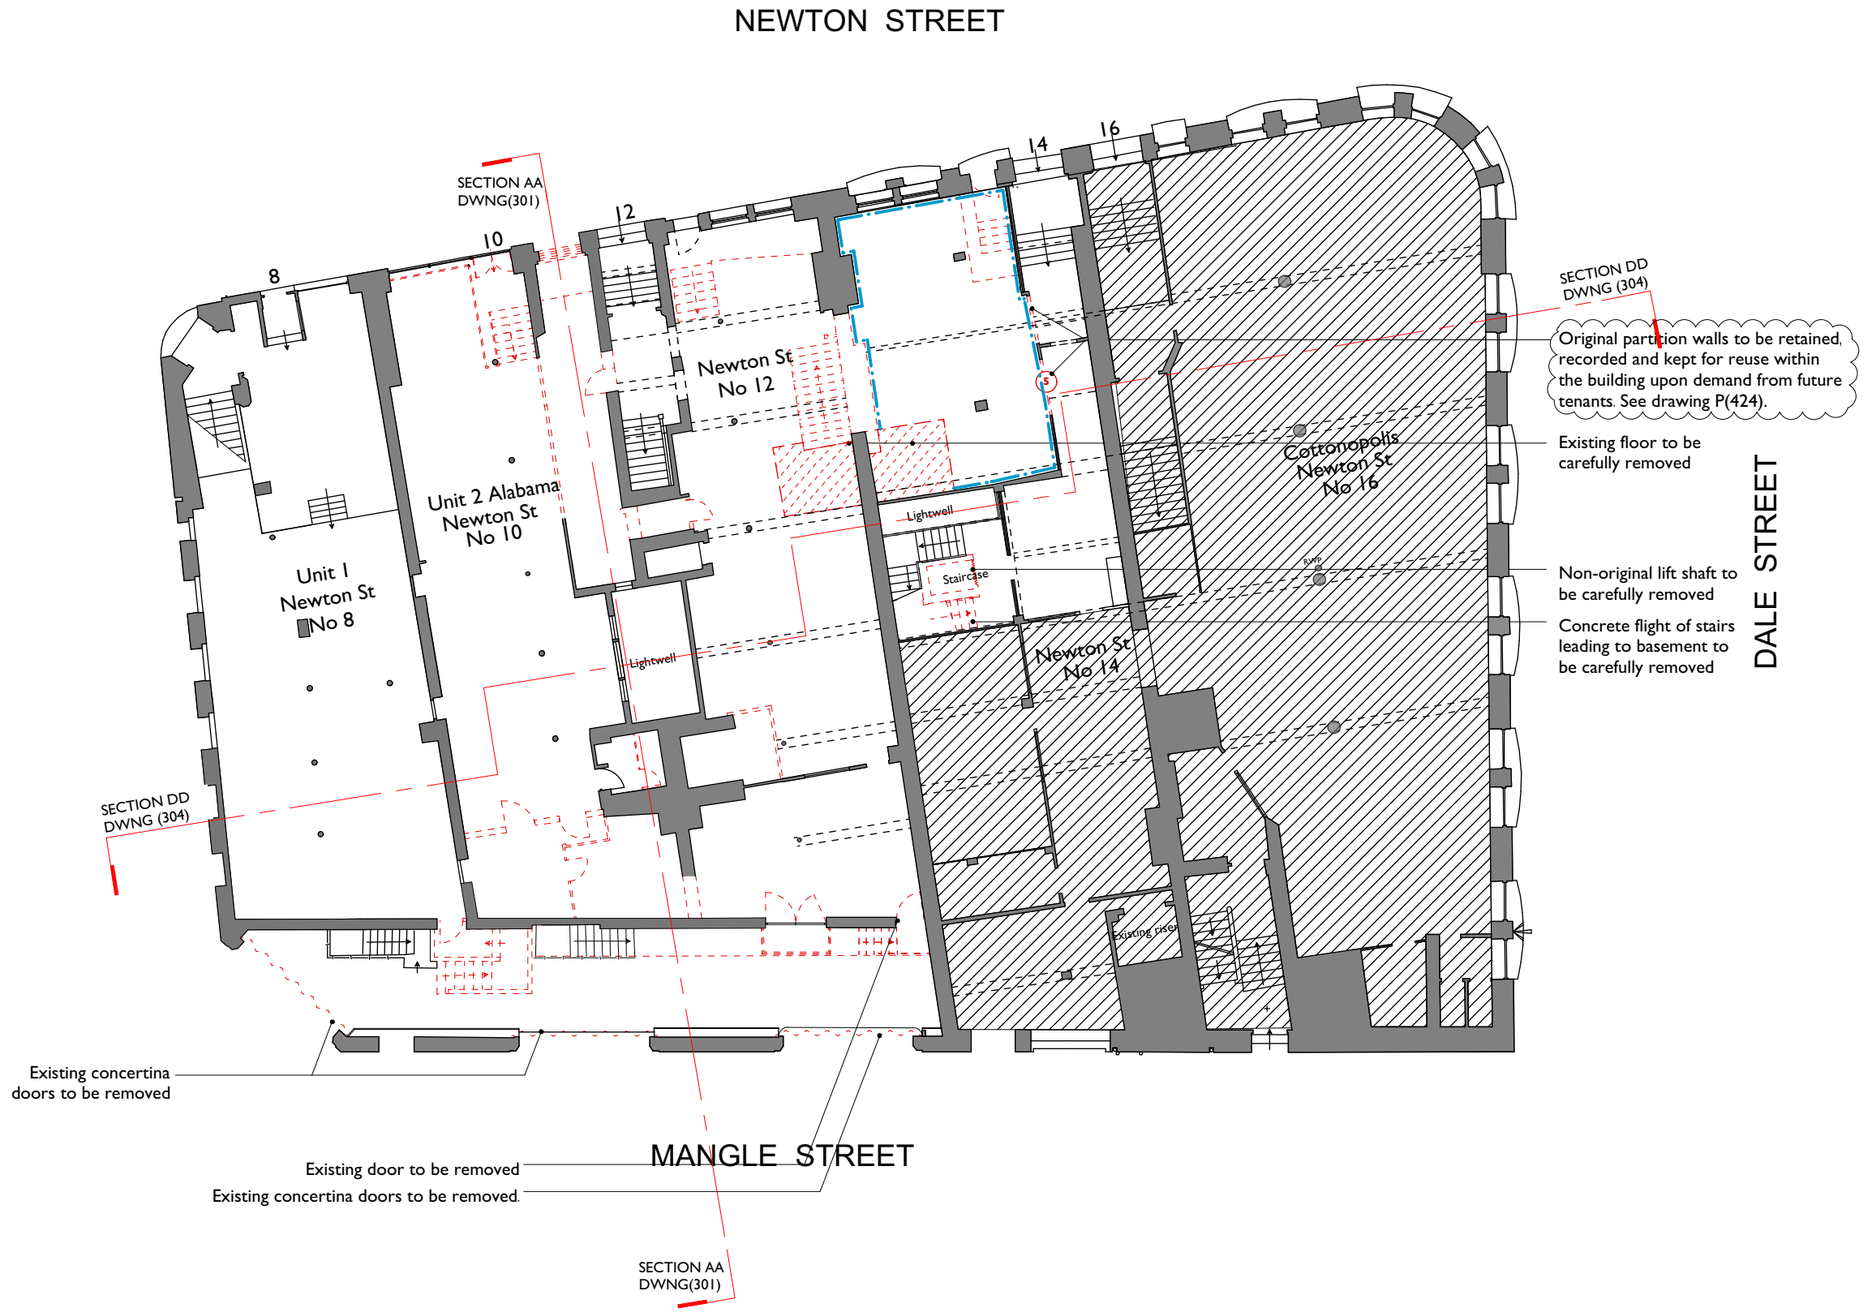

Rev	Note	DRN	CHK
E 14.11.18	Annotation added.	ZS	ZS
D 10.10.18	Extent of strip out revised.	ZS	AB
C 11.05.18	Extent of strip out revised.	ZS	AB
B 23.11.17	Annotations revised.	ZS	AB
A 27.10.17	Extent of strip-out revised.	ZS	AB

8-16 Newton Street

Ground Floor Plan
Proposed Strip Out

scheme	1665
drwg no.	**P(121)**
rev	E
scale	**1:200@A3**
date first drawn	May 18
drawn	ZS

***SK** sketch **P** proposed **T** tender **C** construction **AB** asbuilt*

www.ateliermb.co.uk
t 0161 236 0051
e architect@ateliermb.co.uk

Atelier MB
Urban Architects