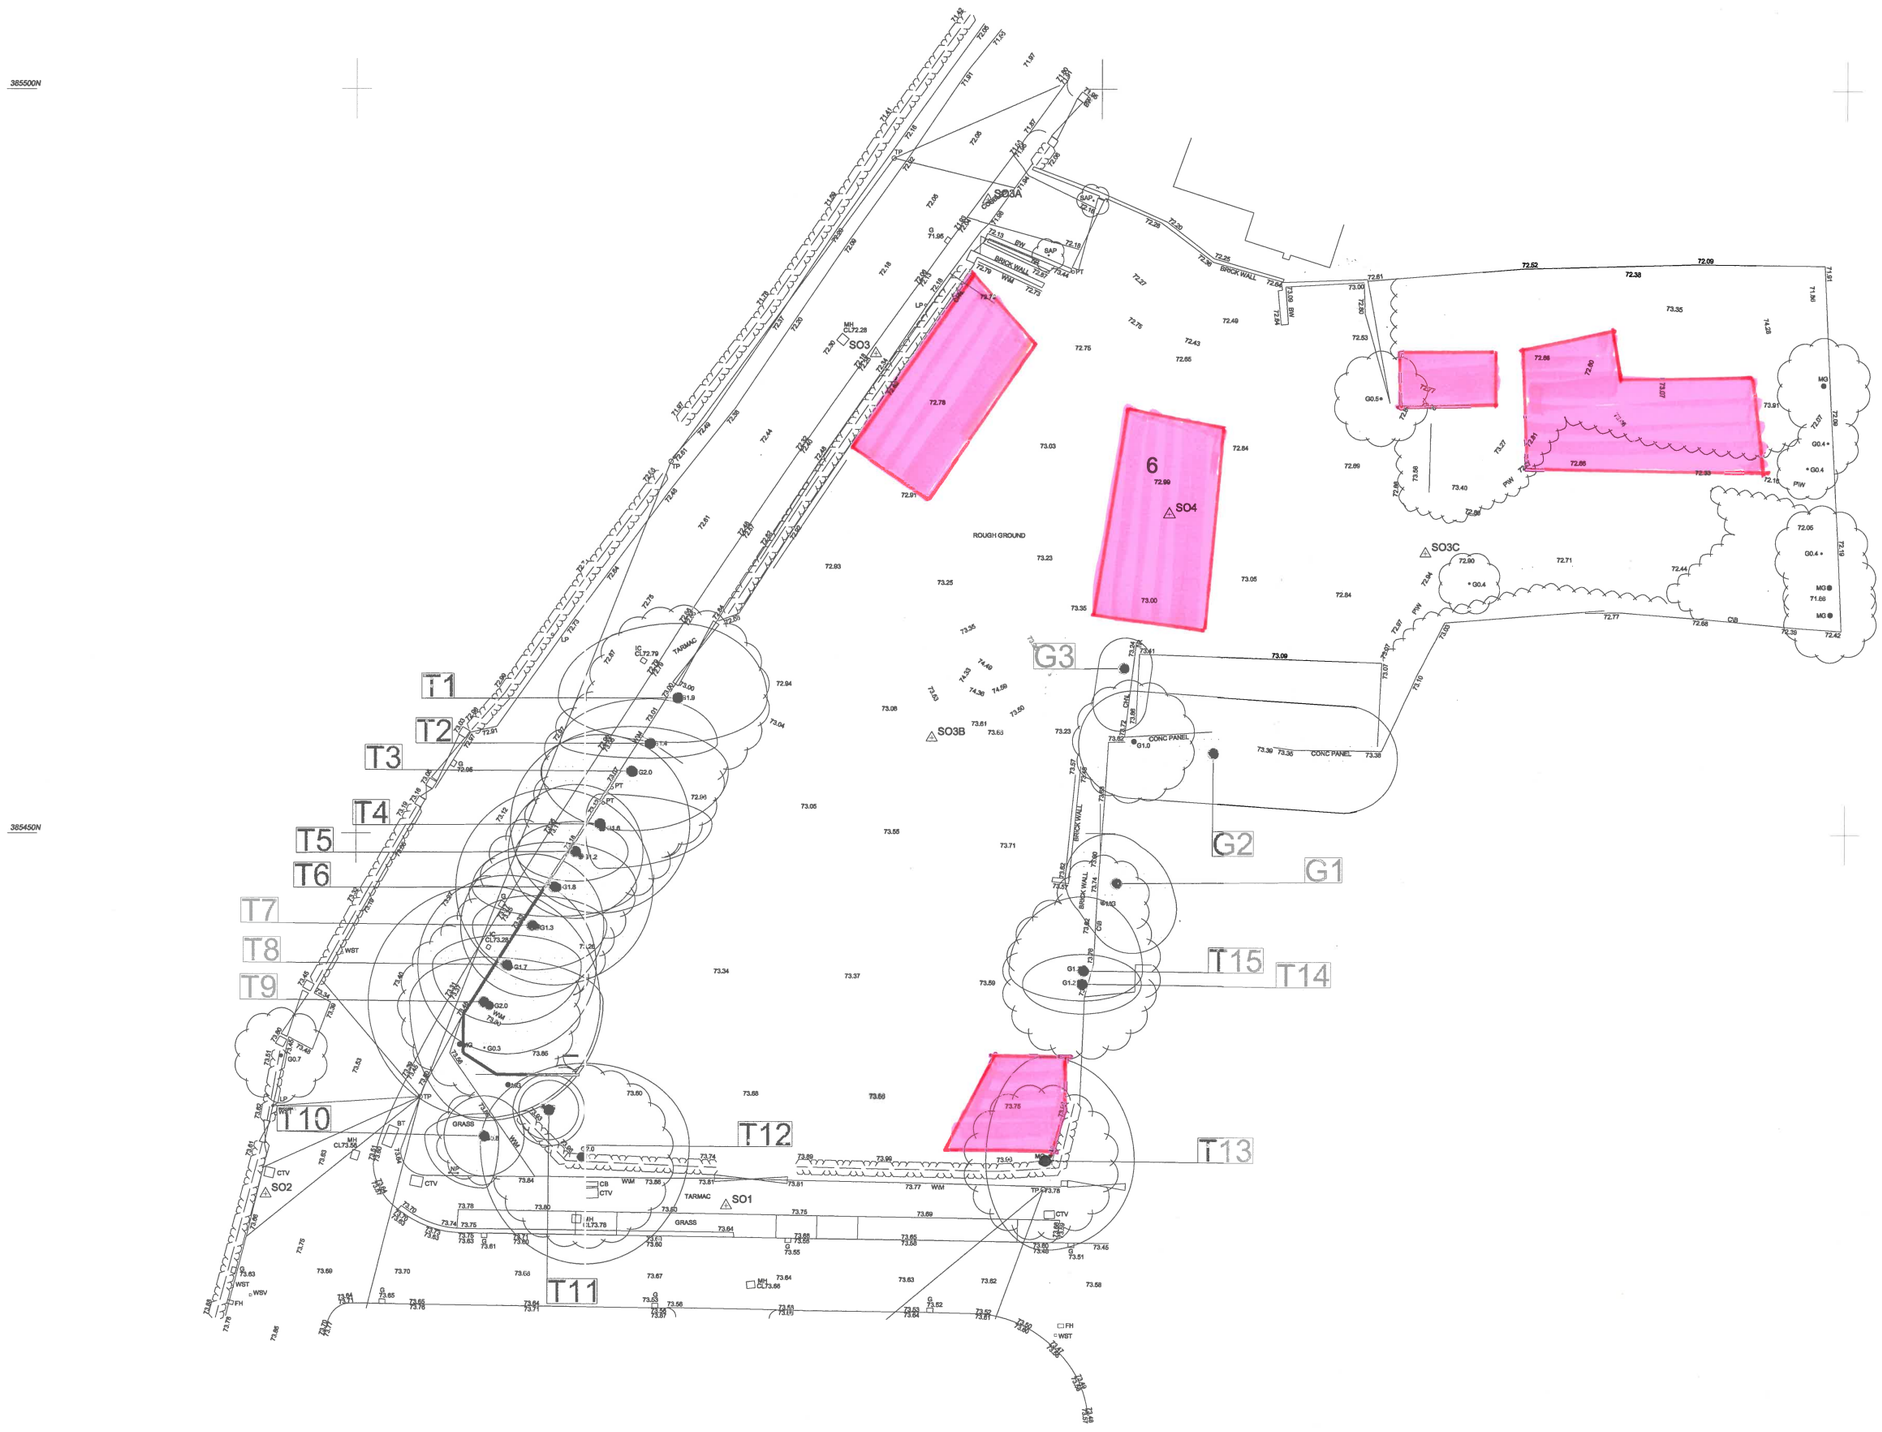


© BOWKER SADLER PARTNERSHIP LIMITED
THIS DRAWING IS THE SUBJECT OF COPYRIGHT WHICH VESTS IN BOWKER SADLER PARTNERSHIP LIMITED. IT IS AN INFRINGEMENT OF COPYRIGHT TO REPRODUCE THIS DRAWING, BY WHATEVER MEANS, INCLUDING ELECTRONIC, WITHOUT THE EXPRESS WRITTEN CONSENT OF BOWKER SADLER PARTNERSHIP LIMITED WHICH RESERVES ALL ITS RIGHTS

BOWKER SADLER PARTNERSHIP LIMITED ASSERTS ITS RIGHTS TO BE IDENTIFIED AS THE AUTHOR OF THIS DESIGN

- DRAWING NOT TO BE SCALED.
- REPORT ERRORS & OMISSIONS TO ARCHITECT.
- CHECK ALL DIMENSIONS ON SITE
- DRAWING TO BE READ IN CONJUNCTON WITH THE HEALTH AND SAFETY PLAN AND ALL RELEVANT RISK ASSESSMENTS

THIS SURVEY HAS BEEN PROVIDED VIA. DUNDEE GROUP FROM MPSL PLANNING & DESIGN LTD.

THE CONTRACTOR MUST VERIFY THE INFORMATION CONTAINED WITHIN THE SURVEY AND REPORT ANY DESCREPANCIES FOUND.

THE SURVEY OF THE SITE WAS PRESUMABLY CARRIED OUT PRIOR TO THE ORIGINAL PLANNING APPLICATION SUBMITTED IN LATE 2014.

KEY

– Approx areas of Japanese Knotweed – refer also "Method Statement for Excavation & Supervision" dated 26/10/18.

REV.	DATE	DRN.	CHKD.

PROJECT
Housing Development
Trenchard Drive, Manchester

CLIENT
Dundee Group

DRAWING
Topographical Survey – location of Japanese Knotweed.

SCALE	SHEET SIZE	DRAWN	CHECKED	DATE
1:200	@ A1	CP	CL	05.07.2018

BOWKER SADLER ARCHITECTURE
A: Hatherlow House, Hatherlow, Romiley, Stockport SK6 3DY
T: 0161 406 7333
E: bsp@bowker-sadler.co.uk
W: www.bowker-sadler.co.uk

JOB No	DRAWING No	REVISION
17-026	100	

STATUS
TENDER