
Manchester

*NOTE:
ALL DIMENSIONS TO BE VERIFIED ON SITE BY MC.
ANY DISCREPANCIES TO BE REPORTED TO DESIGNER.

Detail B - individual internally illuminated letters scale 1:10@A1 /1:20@A3

Direction of aluminium grain on panel to change as shown, to line through with diagonal line of 'F'.


New 3mm brushed aluminium dibond fascia panel fixed to bulkhead

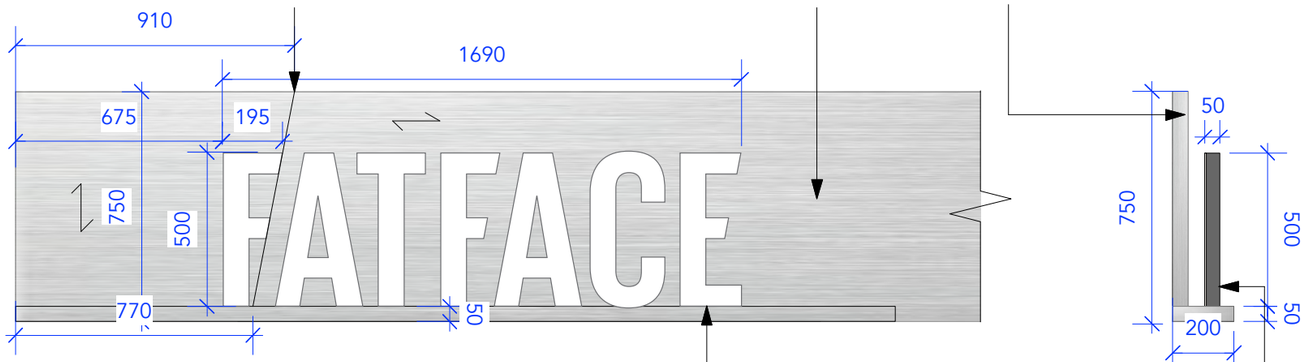

Elevation A-A

Individual internally illuminated 'fatface' letters with 3mm returns finished to match blackened steel. Letters to be fixed to a brushed ali dibond fascia with folded shelf.

Elevation B-B

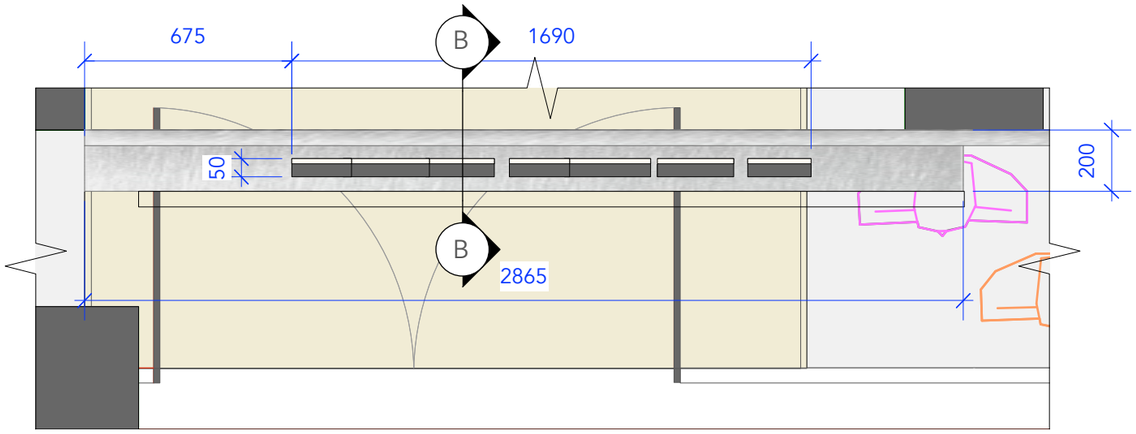


A


A

Plan

Detail C - individual internally illuminated letters scale 1:10@A1 / 1:20@A3


Letters to be fixed to bar suspended from bulkhead to be finished PT01 / Pointing

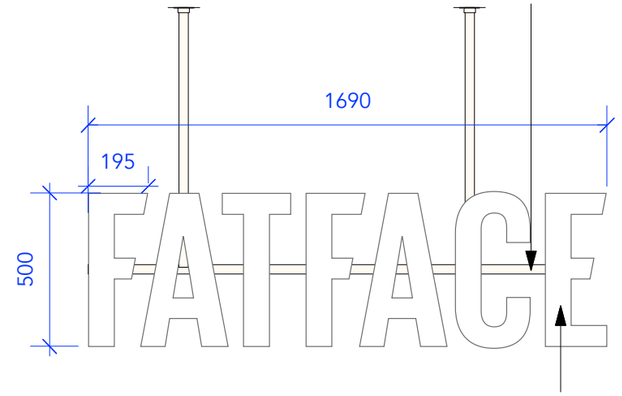

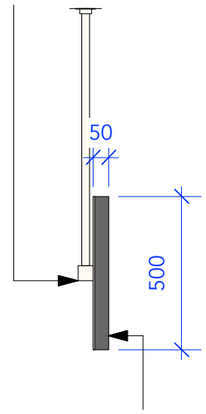

Elevation A-A

Individual internally illuminated 'fatface' letters with 3mm returns finished to match blackened steel. Letters to be fixed to bar to be finished PT01 / Pointing

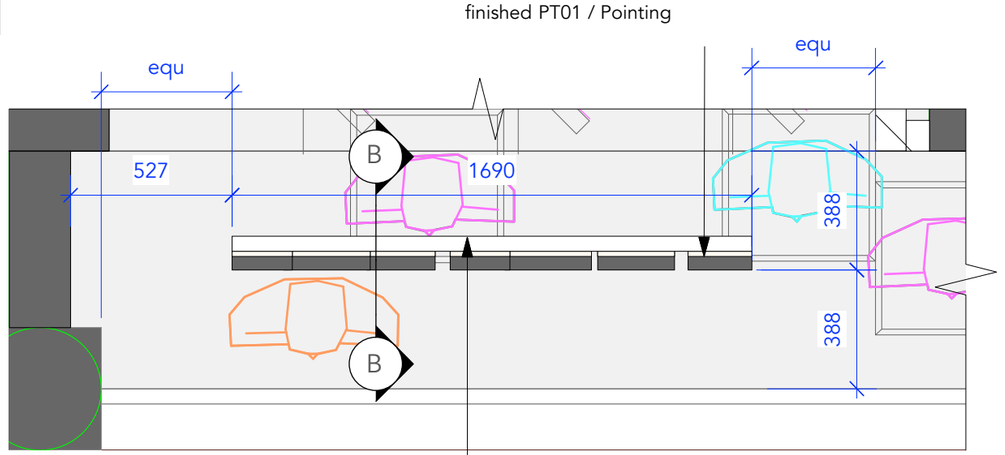

A

A

Letters to be fixed to bar suspended from bulkhead to be finished PT01 / Pointing

Plan

REV:	DESCRIPTION:	BY:	DATE:

STORE ADDRESS: **8-10 Exchange Street, Manchester M2 7HA**

SCALE:	DRAWN BY:	CHECKED BY:	DRAWN DATE:	REVISION DATE:	DRAWING TITLE:	DRAWING NO:
0 0.5 1:10@A1 / 1:20@A3	LB	EP	03.12.2018	..	PROPOSED EXTERNAL ELEVATIONS DETAILS	18.1798.01-3

boxoffrogs ltd
Copyright of this drawing is reserved by "box of frogs ltd" and is issued on the condition that it is not reproduced wholly or in part without prior consent
All dimensions are in millimeters (unless otherwise stated) and are to be verified on site by relevant contractor prior to commencement of works
Any discrepancies not brought to our immediate attention will be deemed to be the responsibility of the contractor / fabricator involved
boxoffrogs© 2018