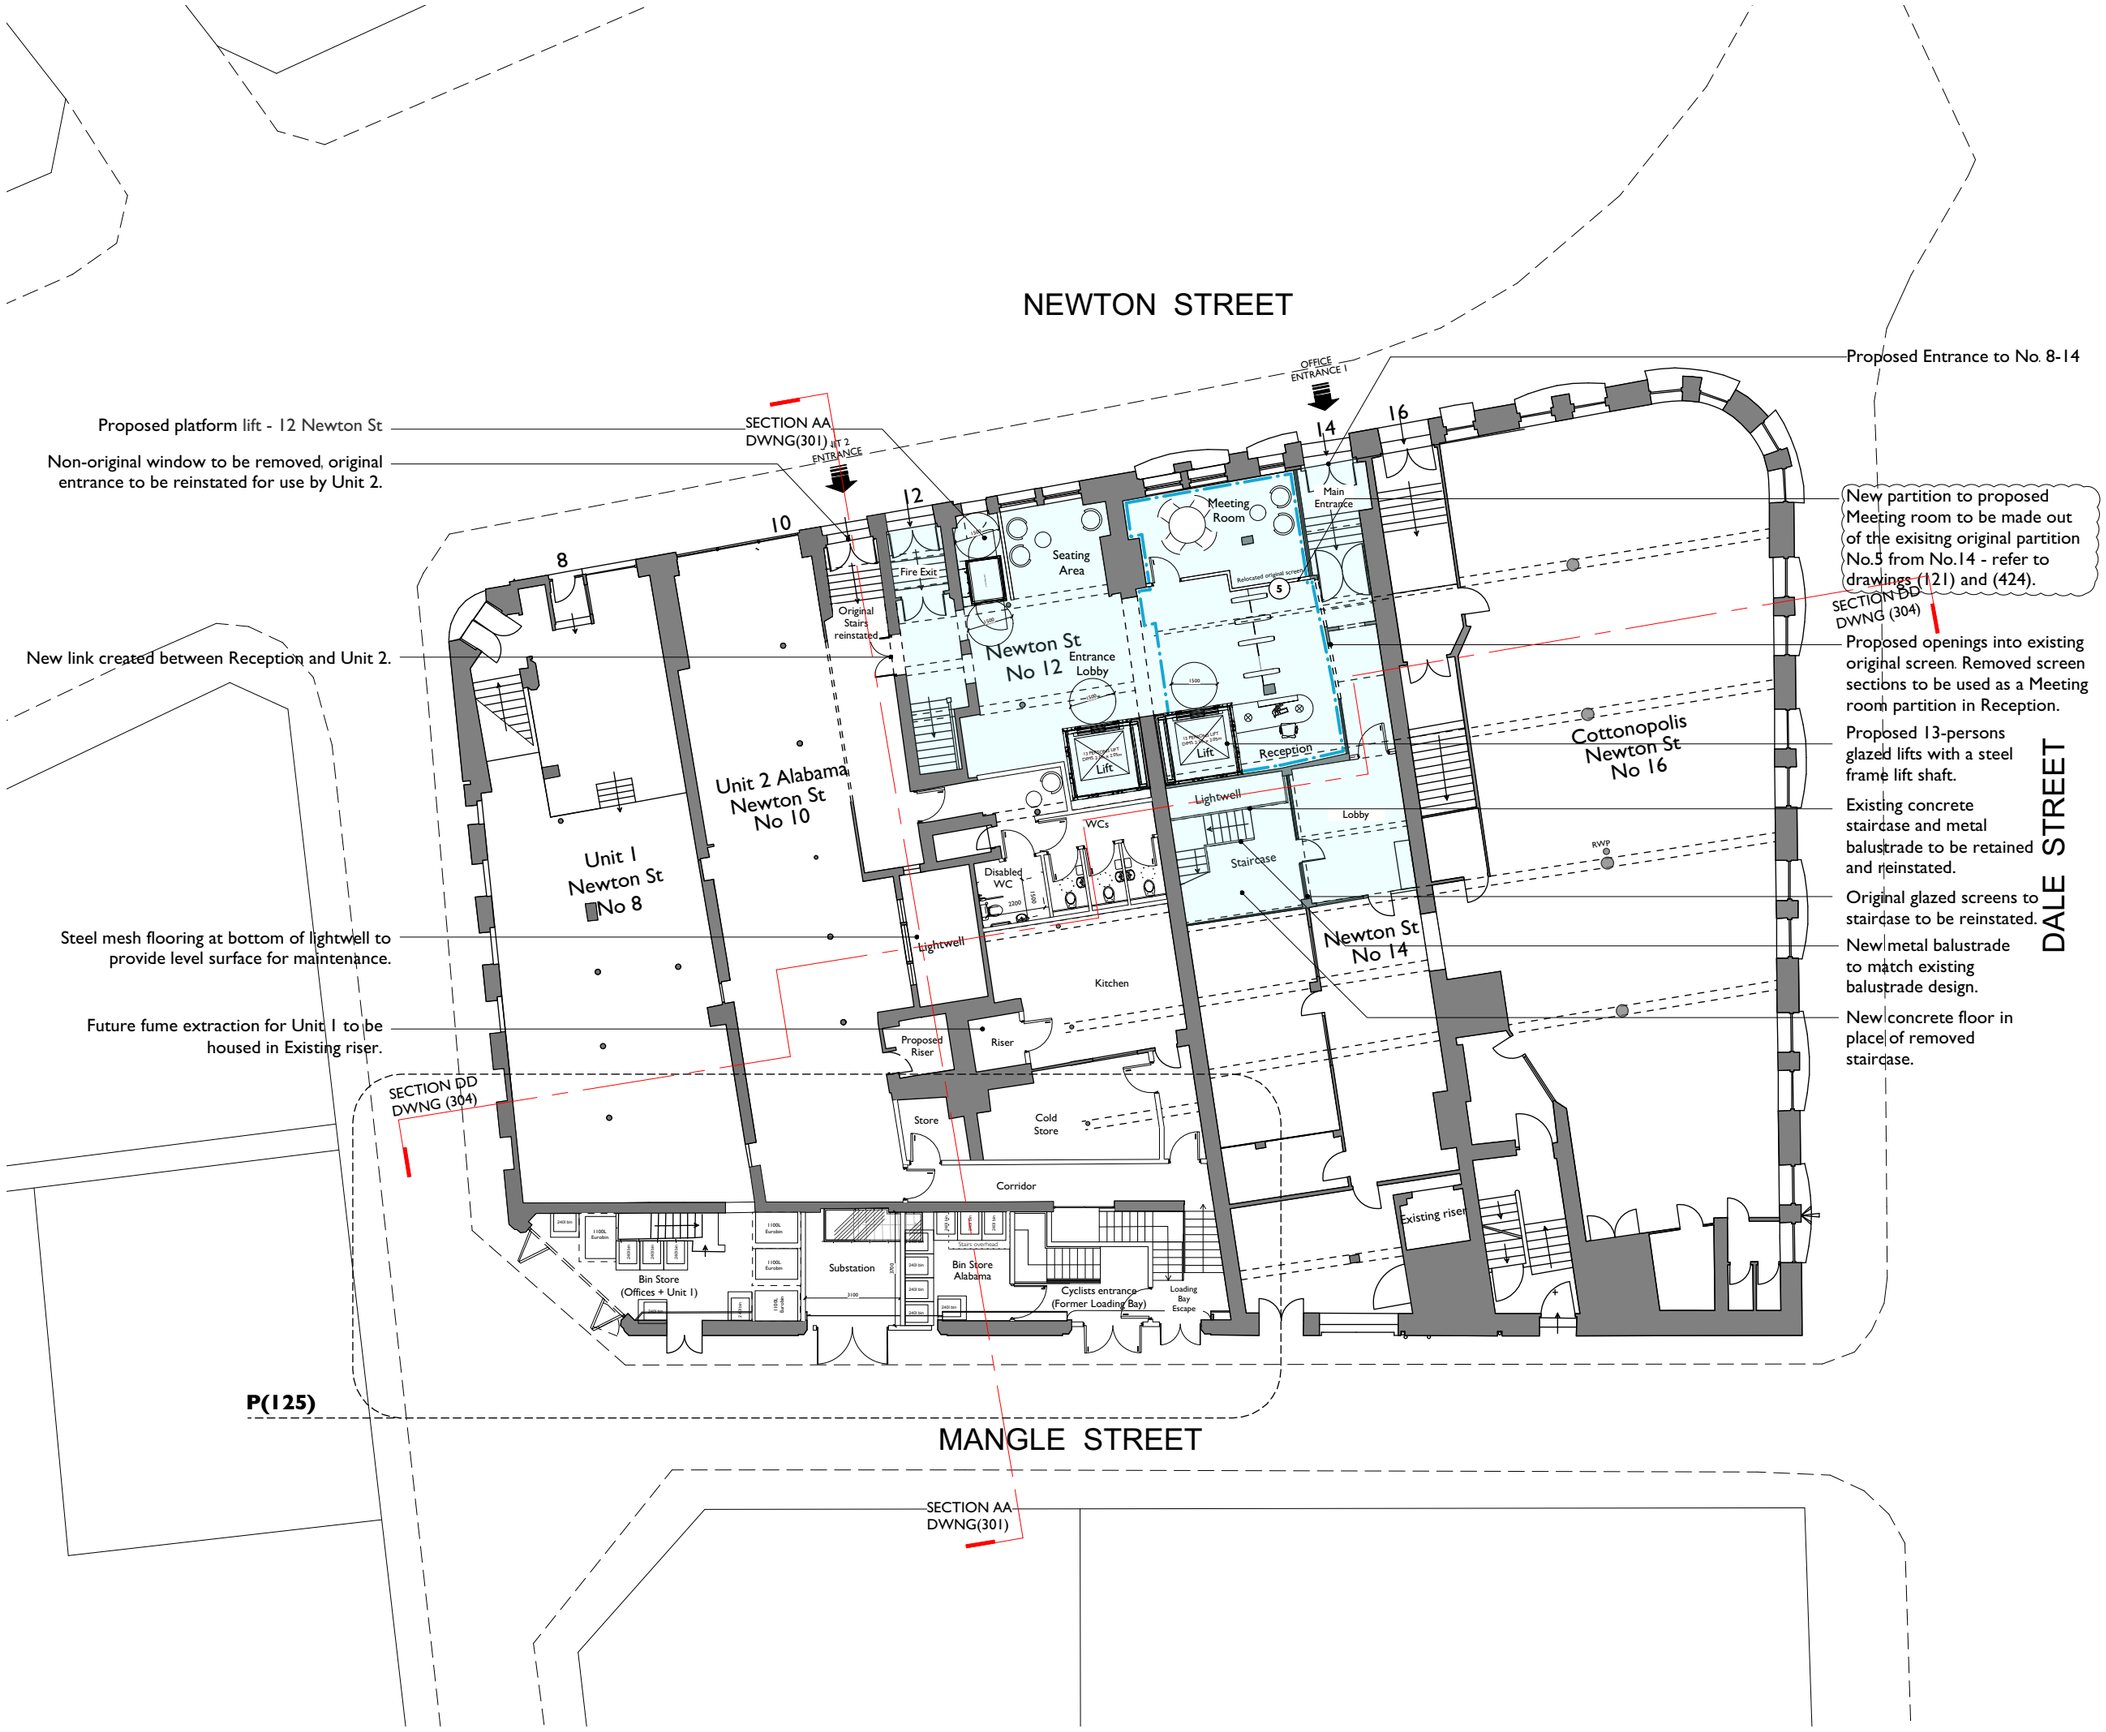


COPYRIGHT OF ATELIER MB LTD
DO NOT SCALE FROM THIS DRAWING
DIMENSIONS TO BE CHECKED ON SITE

All dimensions to be checked on site prior to any commencing work.

N

KEY

- Existing
- Proposed
- Downstand beams
- Drawing reference 1/312 (TBC)
- Units in use, not part of application
- Existing covings

Rev	Note	DRN	CHK
R 14.11.18	Annotation added.	ZS	ZS
Q 10.10.18	Reception and Loading Bay revised. Alabama's kitchen and WCs revised. annotations updated.	ZS	ZS
P 03.10.18	Bin store gate revised WCs added to Unit 2. Reception and Loading Bay revised.	ZS	ZS
O 31.07.18	Bin store gate revised WCs added to Unit 2.	ZS	ZS
N 06.07.18	Bin store relocated and electrical room added. Back -of-house space revised.	ZS	ZS
M 11.05.18	Existing WC to no.10 converted into Riser. Bins in Bin Store revised. Coving to no.14 indicated. Existing stircase to no.14 retained and new lift relocated.	ZS	ZS
L 27.02.18	Future extraction zone for Unit 1 indicated.	ZS	ZS
K 04.01.18	NIA table added.	VC	ZS
J 23.11.17	Loading Bay revised.	ZS	AB
I 27.10.17	Link between No.12 and Alabama created. Existing layout updated.	ZS	AB
H 27.09.17	Areas outside of scope of works indicated. Disabled lift changed for retractable stairs.	ZS	AB
G 25.09.17	Lifts to suit 13 people. Lift lobby updated. Loading bay updated.	VC	ZS
F 11.08.17	Minor ammendments to existing	RG	AB
E 21.07.17	Existing loading bay updated, notes ammended, lift location updated.	RG	AB
D 14.07.17	Platform lift included in access for 8-12 proposed stair removed.	RG	AB
C 07.07.17	Vision pannel included. loading bay escape stairs updated.	RG	AB
B 27.06.17	Proposed lifts updated.	RG	AB
A 07.06.17	Proposed escape updated, new street level access created and proposed lifts shown	RG	AB

8-16 Newton Street

Ground Floor Plan
Proposed

scheme	1665
drwg no.	**P(120)**
rev	R
scale	1:200@A3
date first drawn	May 18
drawn	ZS

SK sketch P proposed T tender C construction AB asbuilt

www.ateliermb.co.uk
t 0161 236 0051
e architect@ateliermb.co.uk

Atelier MB
Urban Architects