

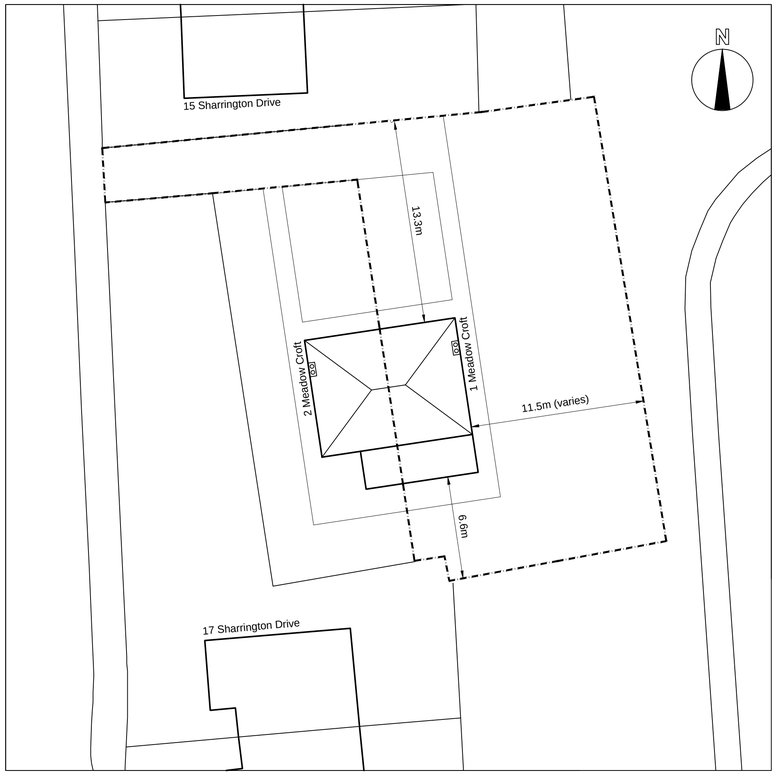



Site Plan: Scale 1:200

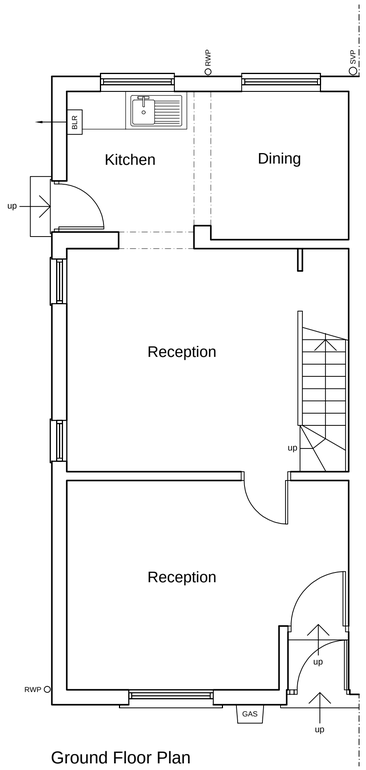


Ground Floor Plan

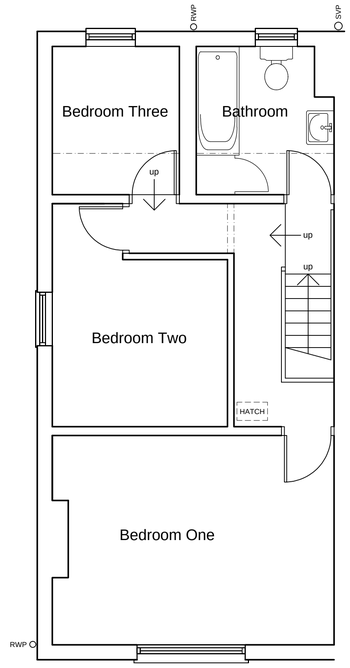


First Floor Plan

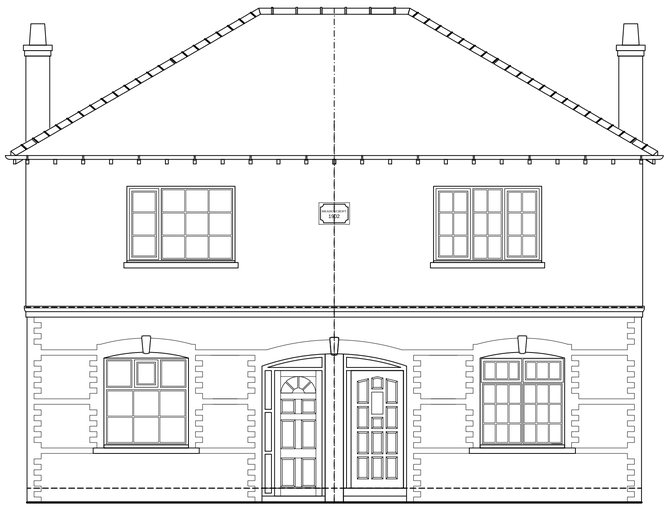

North Elevation

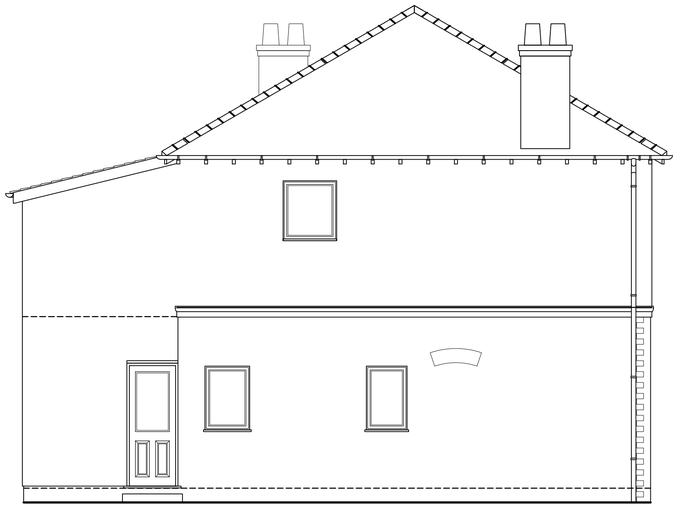

East Elevation

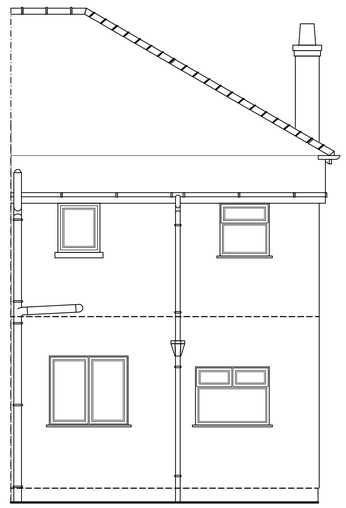

South Elevation

Copyright Dickinson Waugh Architecture Ltd 2016
Reproduction not permitted without prior written consent.

Do not scale from this drawing. All dimensions are to be checked on site prior to commencement of work.

Deviation from this drawing will not be permitted without prior written consent.

CIAT Registered Practice

0m 1.0m 2.0m 3.0m 4.0m 5.0m
0.5m 1.5m 2.5m 3.5m 4.5m

REVISIONS

Rev	Description	Date

DICKINSON WAUGH
ARCHITECTURE

The Cart House. Hollins Farm. Twemlow. Holmes Chapel. Cheshire. CW4 8GE

T: 01565 655830 E: post@dwarchitecture.co.uk W: dwarchitecture.co.uk

CLIENT
Mr S Kilgour,
Land adjacent to 1 Meadow Croft,
Off Sharrington Drive, Brooklands,
Manchester, M23 9PE

PROJECT
Erection of a three bedroom dormer bungalow together with associated car park, landscaping and boundary treatments

DRAWING TITLE
Existing plans and elevations

PLANNING CONSENT ONLY

PROJECT REF:	DRAWING REF:	SCALE:	DATE:	SIZE:
2536	PL2	1:50	26/11/2018	A1