


Signage Street Elevation

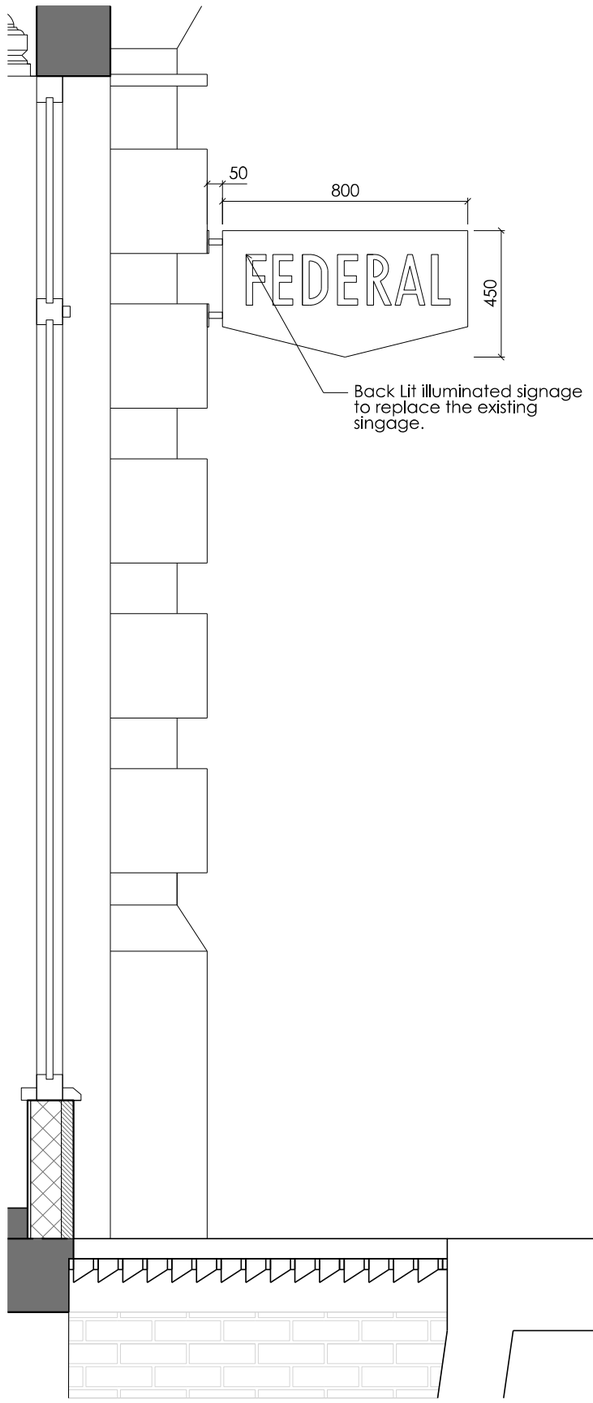

Signage Section

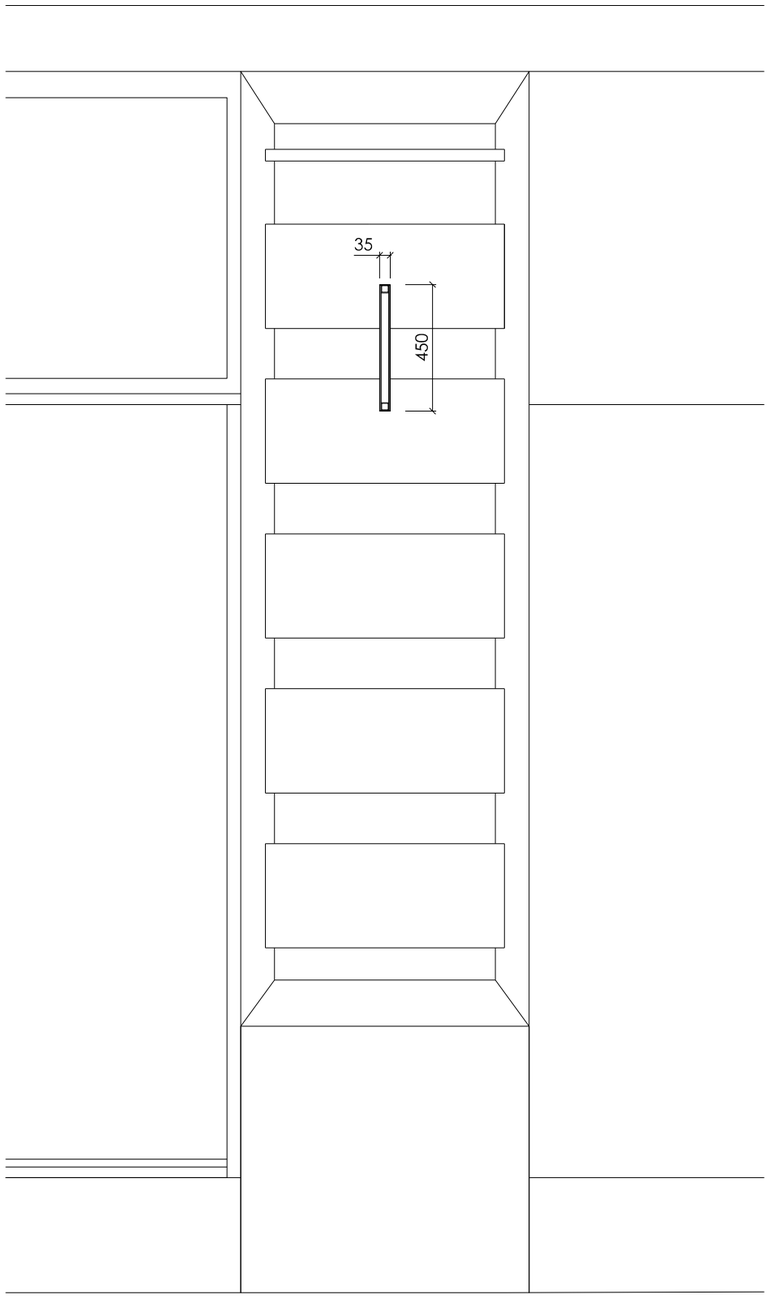

Signage Isometric

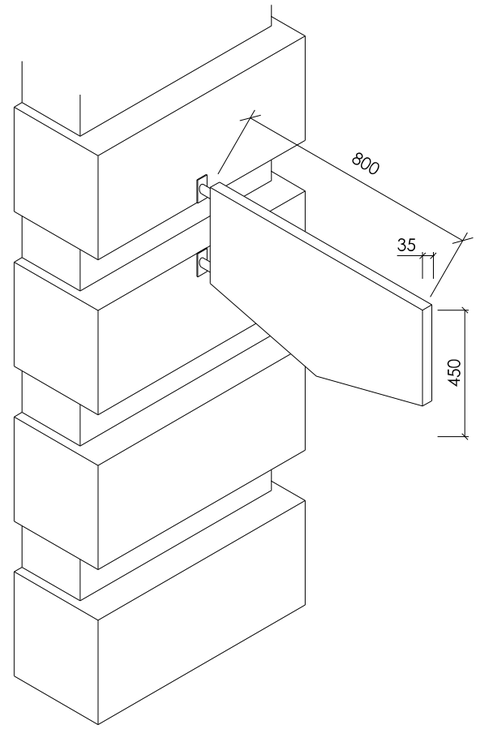

ISSUE				
Rev	Description	By	Chk	Date

All dimensions to be as noted (to be checked on site prior to manufacture). Do not scale of this drawing. Report any discrepancies to the Architect / CA immediately. This drawing is copyright of GA Studio Ltd, drawings are not to be reproduced without written consent.

Project	194 Deansgate Royal London House	Project No.	18-07	Rev.	
		Dwg. No.	L(73)002	By	PG
Title	External Signage as Proposed	Date	August 18	Chk.	
		Scale	1:20 @ A3	App.	

GA STUDIO
mail@gastudio.co.uk
www.gastudio.co.uk
tel. 0161 835 3538
Architects / Masterplanning / Urban Design