REVISION	DATE	DESCRIPTION
-	20.07.18	PRELIMINARY ISSUE

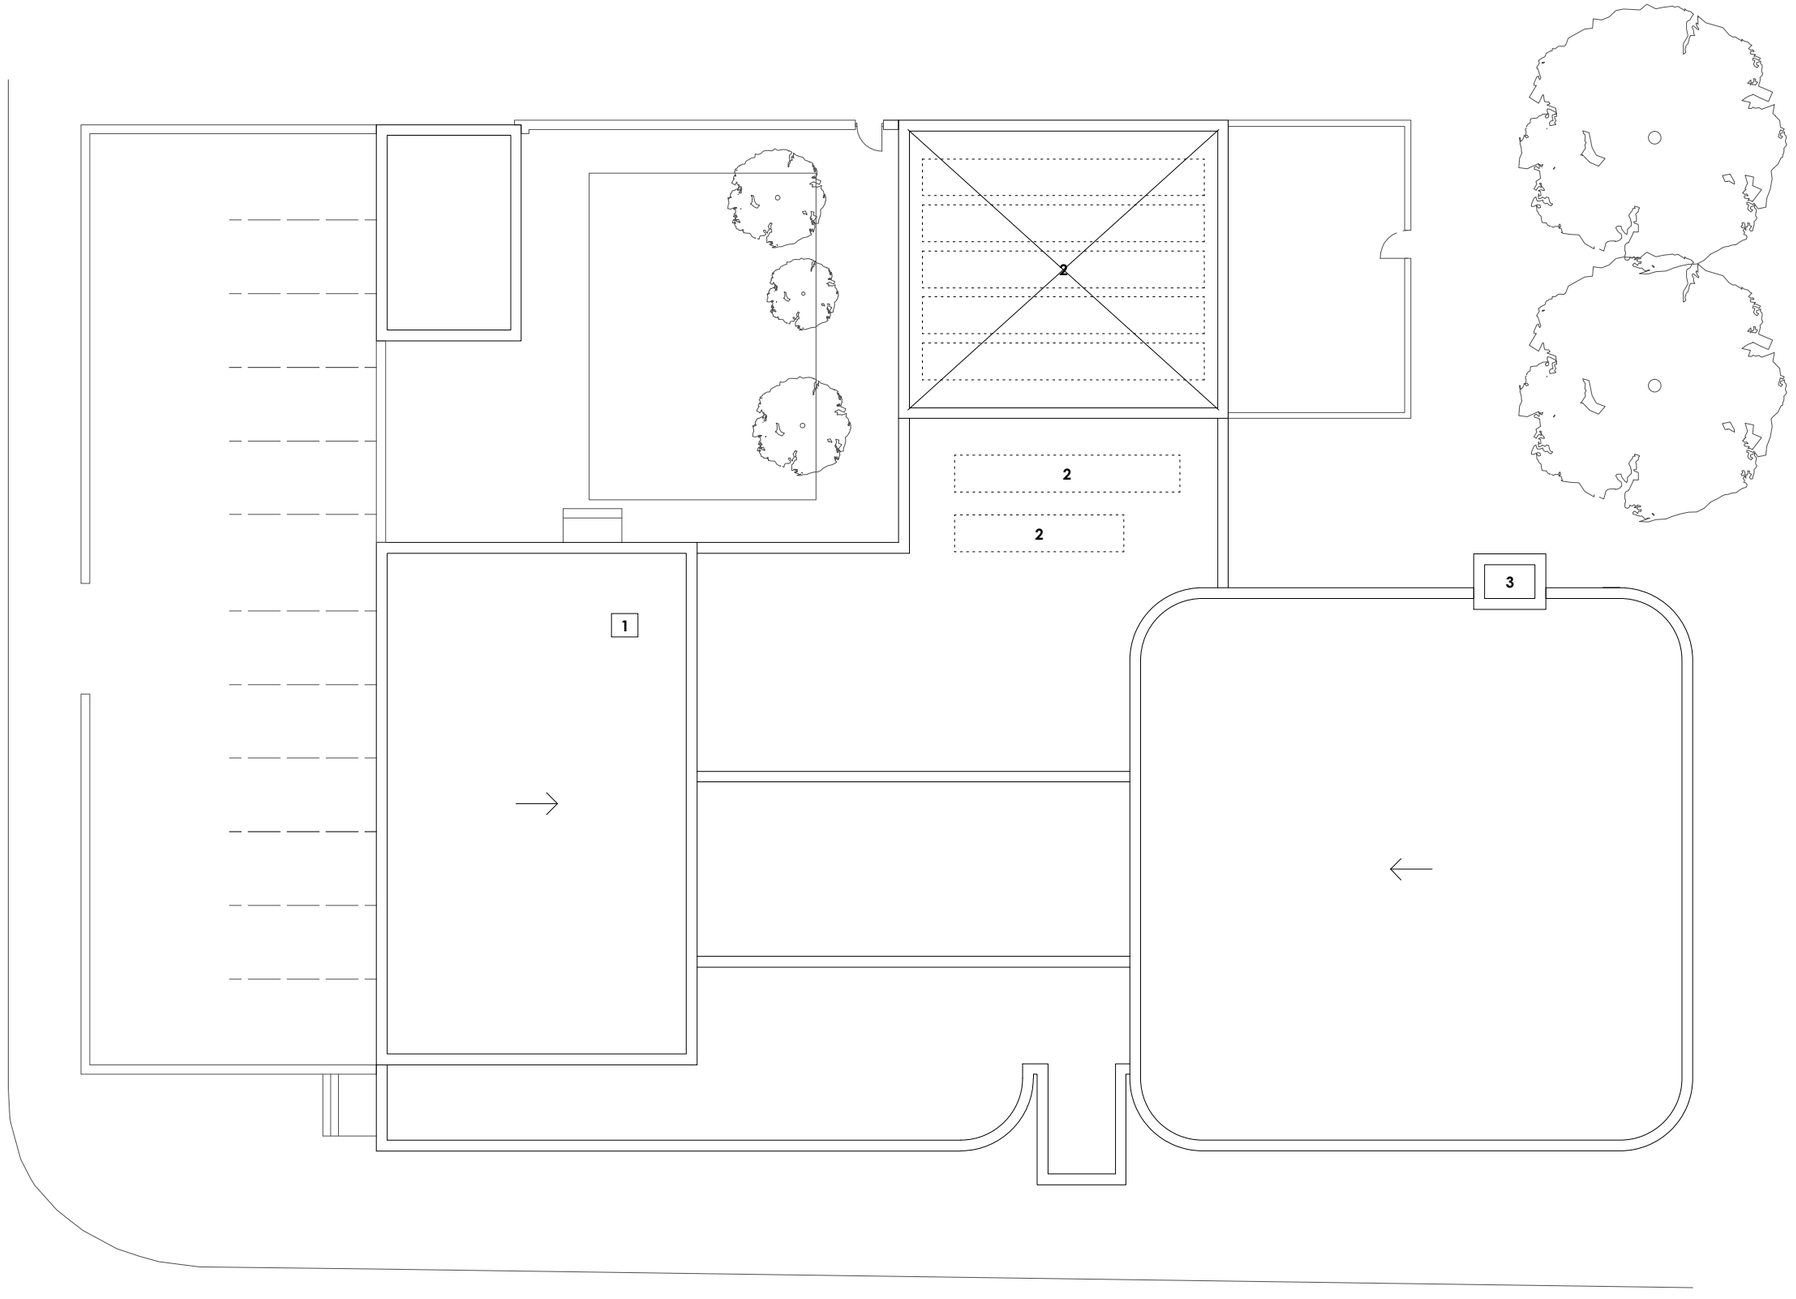

KEY

1. Chimney
2. Existing PV Intstallation
3. Water Tank

EXISTING PLAN
LEVEL 02 (ROOF)
1:200 @ A3

OMI ARCHITECTS
31, Blackfriars Road, Salford, Manchester M3 7AQ
t 44(0)161 832 3242
f 44(0)161 832 3623
e info@omiarchitects.com
w www.omiarchitects.com

PROJECT	BRUNSWICK CHURCH				
DRAWING	EXISTING PLAN - LEVEL 02 - ROOF				
DATE	JUL' 18	DRAWN BY	PE	SCALE	1:200@A3
JOB NO.	1406	DWG.NO.	L0102		