
1 2 3 4 5 6 7m


DO NOT SCALE. USE FIGURED DIMENSIONS ONLY

OMBLER IWANOWSKI ARCHITECTS
12 HILTON STREET MANCHESTER M1 1JF
email@oiarchitects.co.uk 0161 236 6778
oiarchitects.co.uk oiarchitectshomes.co.uk

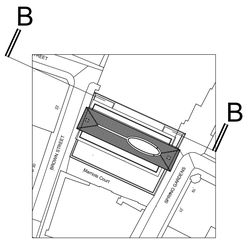

Notes:

1. All externally exposed parts of generator exhaust chimney, including supports, roof weathering collar, and weather flap to be powder coated to match pre-patinated zinc cladding (RAL 7037)

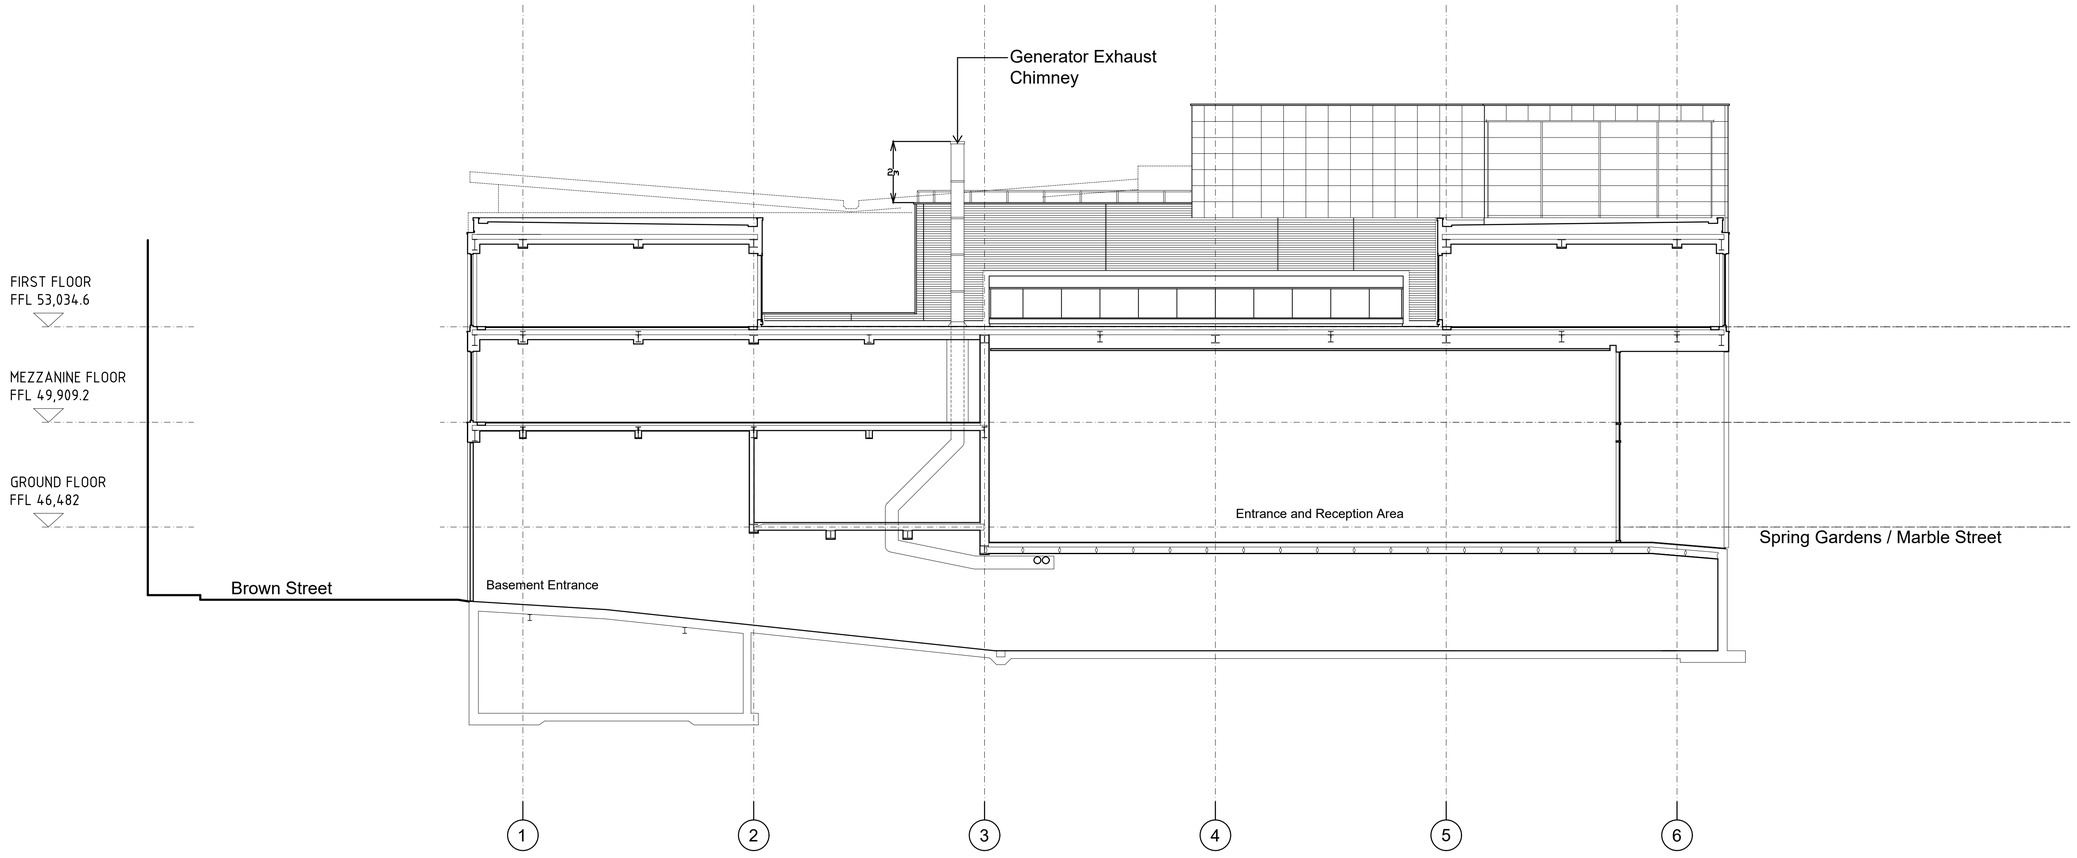

ZENITH BUILDING

STANDBY GENERATOR & EXHAUST CHIMNEY

OI

SECTION / ELEVATION B-B AS PROPOSED

OCT 18 SCALE 1:100 @ A1

P	L(10)14	-