

SYLVANDALE AVENUE ELEVATION

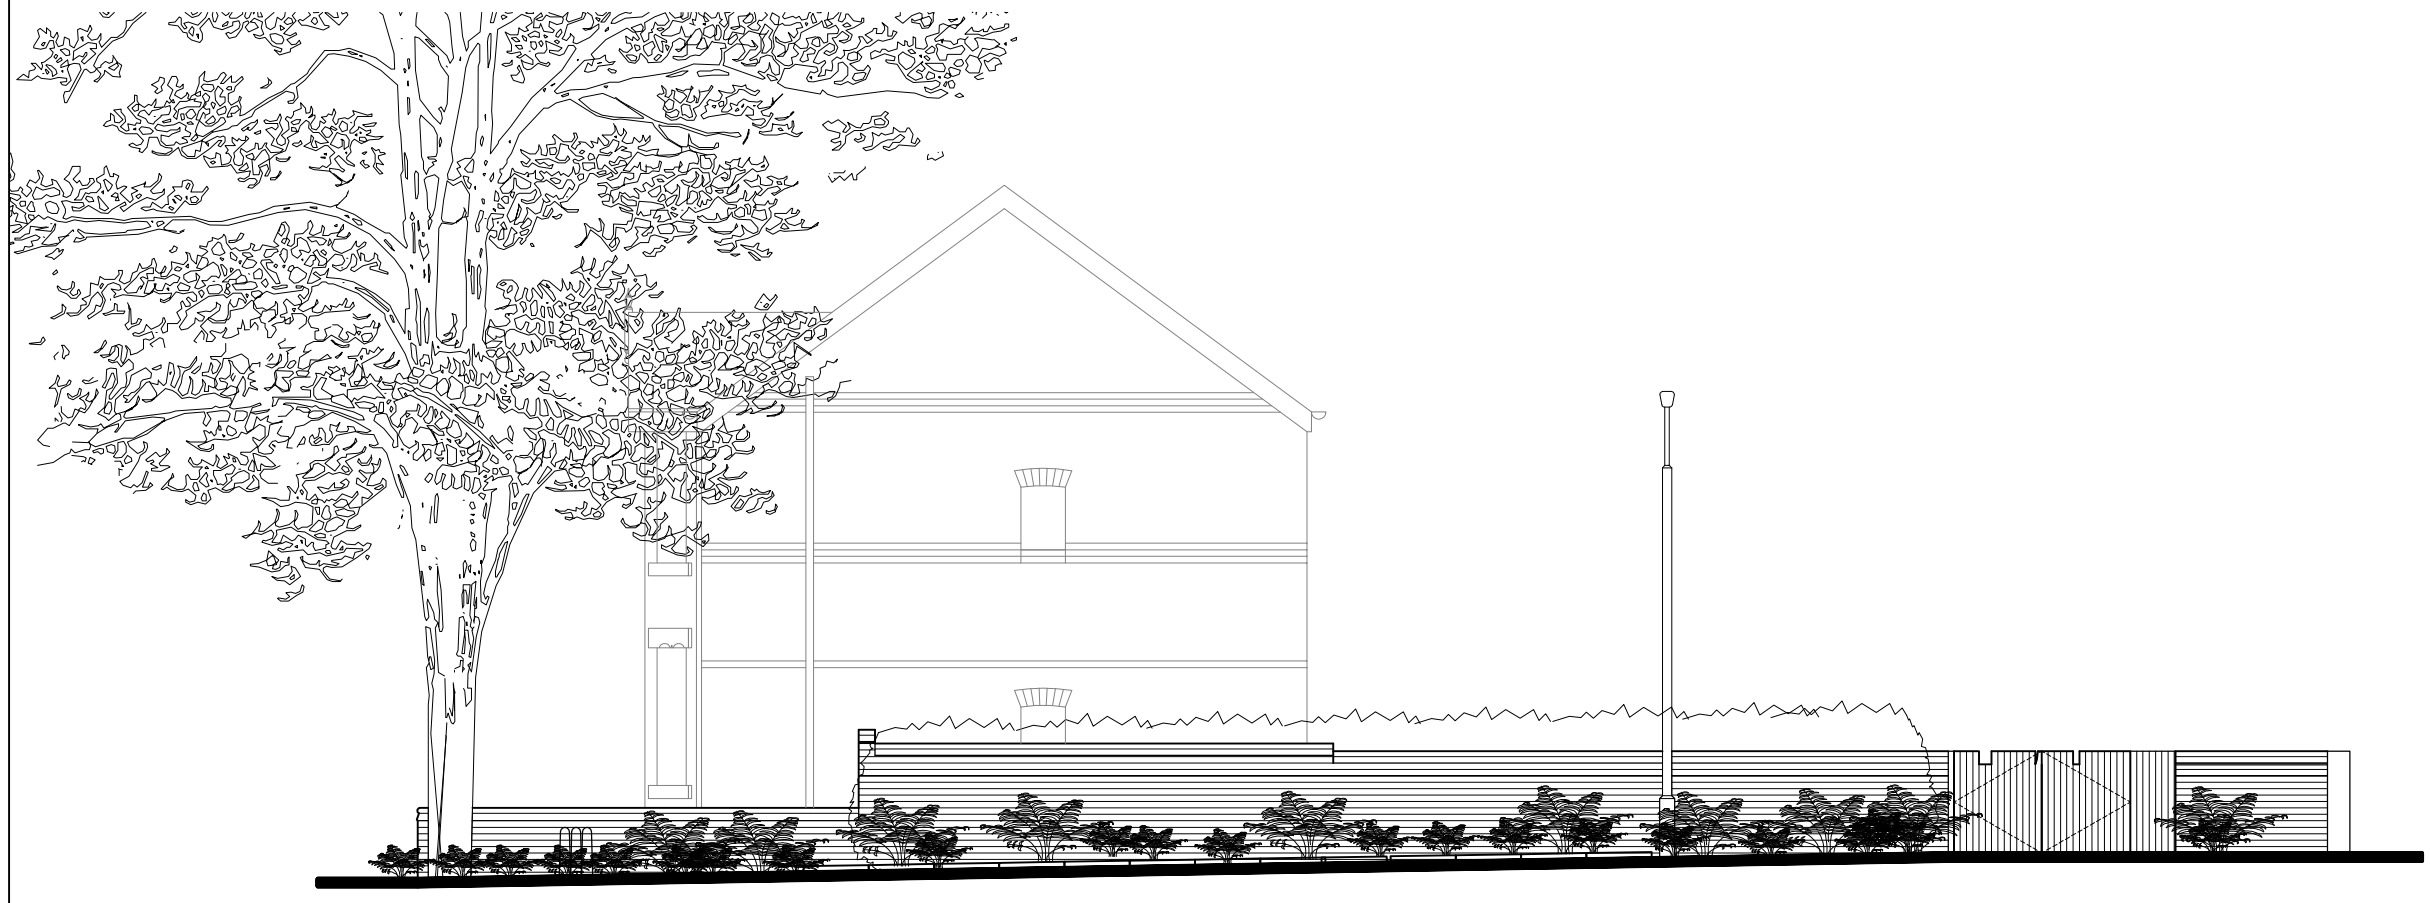

MONTROSE CRESCENT ELEVATION

Revision	Description	Int.	Date

PLANNING

PZ VI Architects & Designers
47A Park Lane Poynton Stockport Cheshire SK12 1RD
Tel: 01625 403 516 Fax: 01625 403 516
E-mail: info@pzvi-architects.co.uk

Project:
GARDEN WALL ALTERATION
19 SYLVANDALE AVENUE

Client:
MRS BURKE

Drawing Title:
EXISTING GARDEN WALL ELEVATIONS

Drawing No: KR629-PL-102

Rev:

Drawn By: C.M.K.

Checked: J.Albutt

Scale: 1:100 @ A3

Date: 28.07.2017