


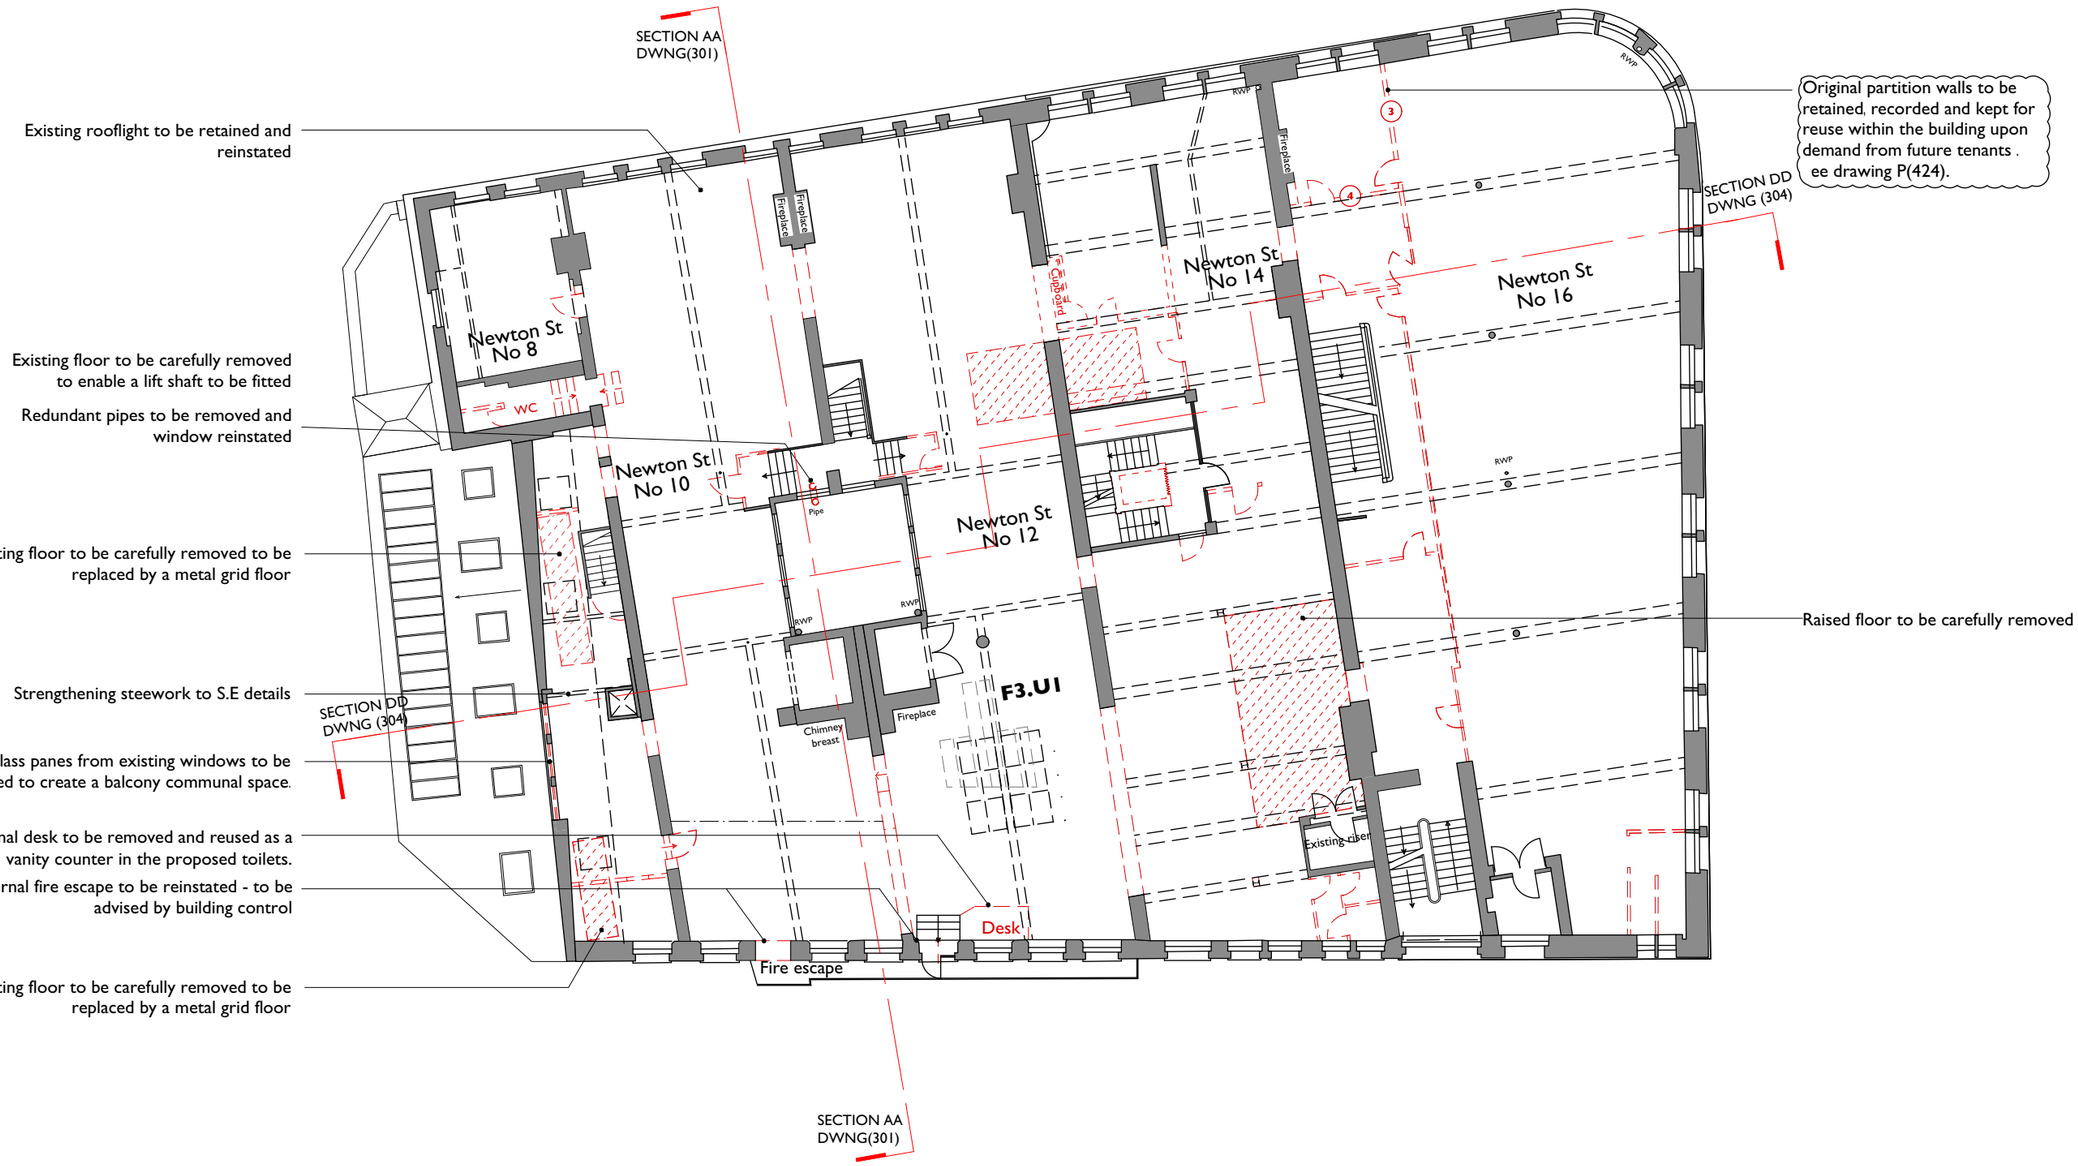

Original partitions to be carefully removed and kept for reuse by future tenants.
Non-original enclosure to partition no.4 to be carefully removed.



COPYRIGHT OF ATELIER MB LTD
DO NOT SCALE FROM THIS DRAWING
DIMENSIONS TO BE CHECKED ON SITE

N

KEY

- Existing
- Proposed
- Downstand beams
- Existing to be removed
- Extent of works
- Drawing reference 1/312 (TBC).

Rev	Note	DRN	CHK
F 14.11.18	Minor revision to annotation.	ZS	ZS
E 10.10.18	Strip out extent revised following consultation with MCC. Annotation revised.	ZS/ RD	ZS
D 15.05.18	Image of fireplace to be relocated added.	ZS	AB
C 11.05.18	Extent of strip out revised.	ZS	AB
B 23.11.17	Minor revisions.	ZS	AB
A 27.10.17	Extent of strip-out revised.	ZS	AB

8-16 Newton Street

Third Floor Plan
Proposed Strip Out

scheme 1665
drwg no. **P(151)**
rev F

scale **1:200@A3**
date first drawn May 18
drawn ZS

SK *sketch* ***P*** *proposed* ***T*** *tender* ***C*** *construction* ***AB*** *asbuilt*

www.ateliermb.co.uk
t 0161 236 0051
e architect@ateliermb.co.uk

Atelier MB
Urban Architects