

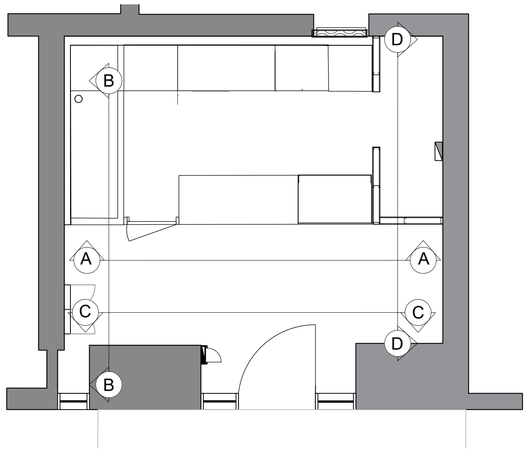

ELEVATION KEY PLAN SCALE 1:50@A1 1:100@A3

DESIGN NOTES

- DRYLINE TO BE ADDED TO COUNTER WALLS (EXCLUDING BOH). 50MM METAL STUD AND 12.5MM THICK PLASTERBOARD UP TO HEIGHT OF 3.4M IN FRONT OF EXISTING DADO PANELING FEATURE. PERIMETER SHELL CAN BE USED TO FOR FIXING AND RUNNING CABLES THROUGH ETC. PROTECT TILES AND PROVIDE ROBUST FIXING FOR COUNTER, MENU BOARDS ETC.
- BACK COUNTER TILES TO BE CARAWAY TILES.
- ARTWORK/WALL COLOURS TO BE USED IN CONJUNCTION WITH COSTA NEW STORE MANUAL.

THIS DRAWING IS NOT TO BE SCALED, ONLY FIGURED DIMENSIONS ARE TO BE FOLLOWED. CONTRACTORS TO CHECK ALL DIMENSIONS & CONDITIONS ON SITE & REFER ANY DISCREPANCY TO S.G.M MANAGEMENT AND DESIGN LTD. THIS DRAWING IS THE SOLE PROPERTY OF S.G.M MANAGEMENT AND DESIGN LTD., AND MAY NOT BE COPIED OR REPRODUCED IN ANY MANNER WHATSOEVER WITHOUT THE OWNERS CONSENT.
© COPYRIGHT

DRAWING TO BE READ IN CONJUNCTION WITH LATEST STANDARD DETAILS AND DESIGN GUIDE

REVISIONS:

REVISION	COMMENTS	DATE ISSUED	DESIGNER
A	SCHEMATIC ISSUE	30.04.2018	SJS
B	FULL PACK ISSUE	09.05.2018	BYJ
C	AMENDMENTS MADE TO DRAWING PACK AS PER SITE SURVEY. PLANNING APPLICATION SUBMISSION .	11.06.2018	BYJ
D	DEW TILE ADDED TO DRYLINE PERIMETRE WALLS. ARTWORK REMOVED AND ELECTRIC MAIN SWITCH BOXED OFF. THE DISTRIBUTION BOX TO BE RELOCATED IN BOH. BACK COUNTER TILE CHANGED	12.07.18	SJS
E	DRYLINE WALL REMOVED EXCEPT AROUND THE COUNTER	15.11.18	SJS

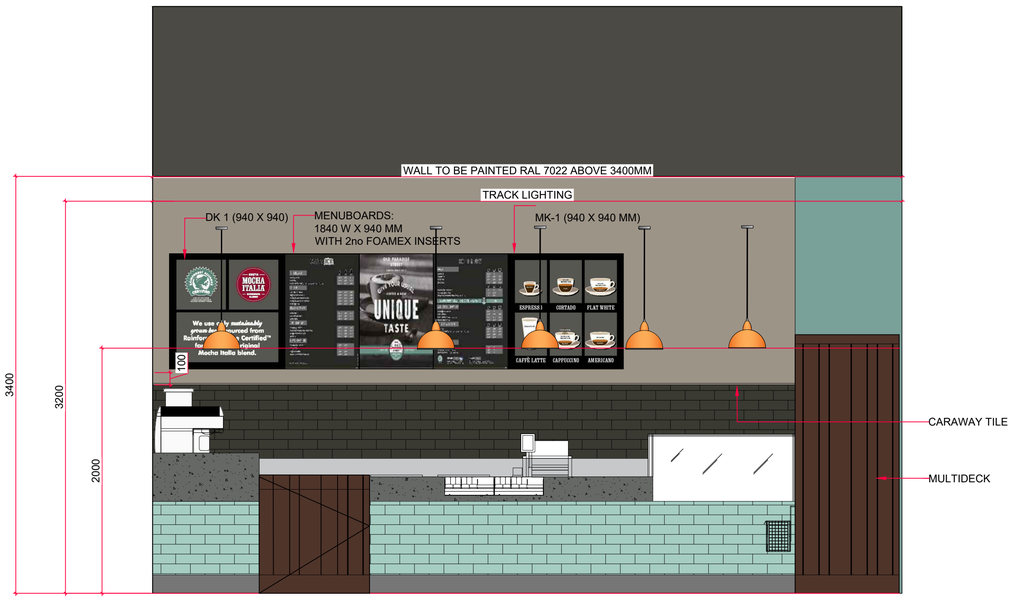

ELEVATION A -A SCALE 1:25@A1 1:50 @A3

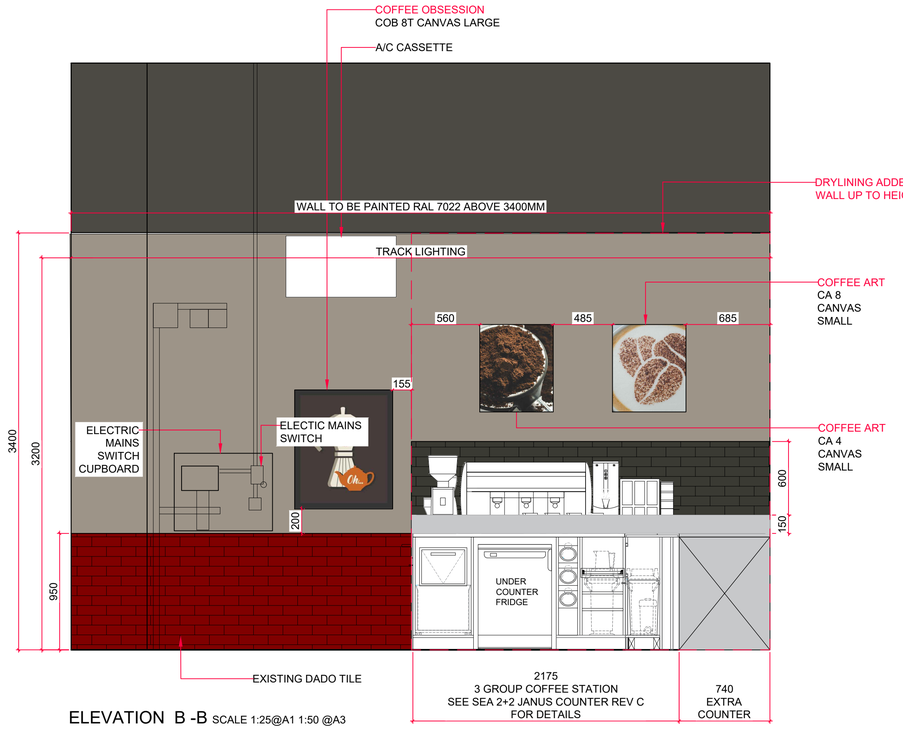

ELEVATION B -B SCALE 1:25@A1 1:50 @A3

THE PLANS CAN BE USED TO SCALE FOR PLANNING BUT NOT FOR CONSTRUCTION

1:25 @A1

0.5m 0 0.5m 1m 1.5m 2m 2.5m 3.0m 3.5m 4.0m 4.5m 5.0m 5.5m 6.0m 6.5m

1:50@A3

0.5m 0 0.5m 1m 1.5m 2m 2.5m 3.0m 3.5m 4.0m 4.5m 5.0m 5.5m 6.0m 6.5m

SGM Management & Design Ltd
104 HIGH STREET, THAME, OXON, OX9 3DZ
TEL: 01844 218333 FAX: 01844 218444
sgm.administration@s-g-m.co.uk
www.s-g-m.co.uk

CLIENT: COSTA

PROJECT:
RETAIL UNIT 00-03
MANCHESTER VICTORIA STATION
MANCHESTER
M3 1WY

DRAWING TITLE:
PROPOSED INTERNAL ELEVATION

SCHEME:
TANGERINE//HYBRID//PARITY

PROJECT NUMBER:
110386

SCALE:	DATE:
AS SHOWN	02.05.2018
DESIGNER: BYJ	PROJECT MANAGER: SR
DRAWING NUMBER: 10.0	REVISION: E