
Driveway

A1

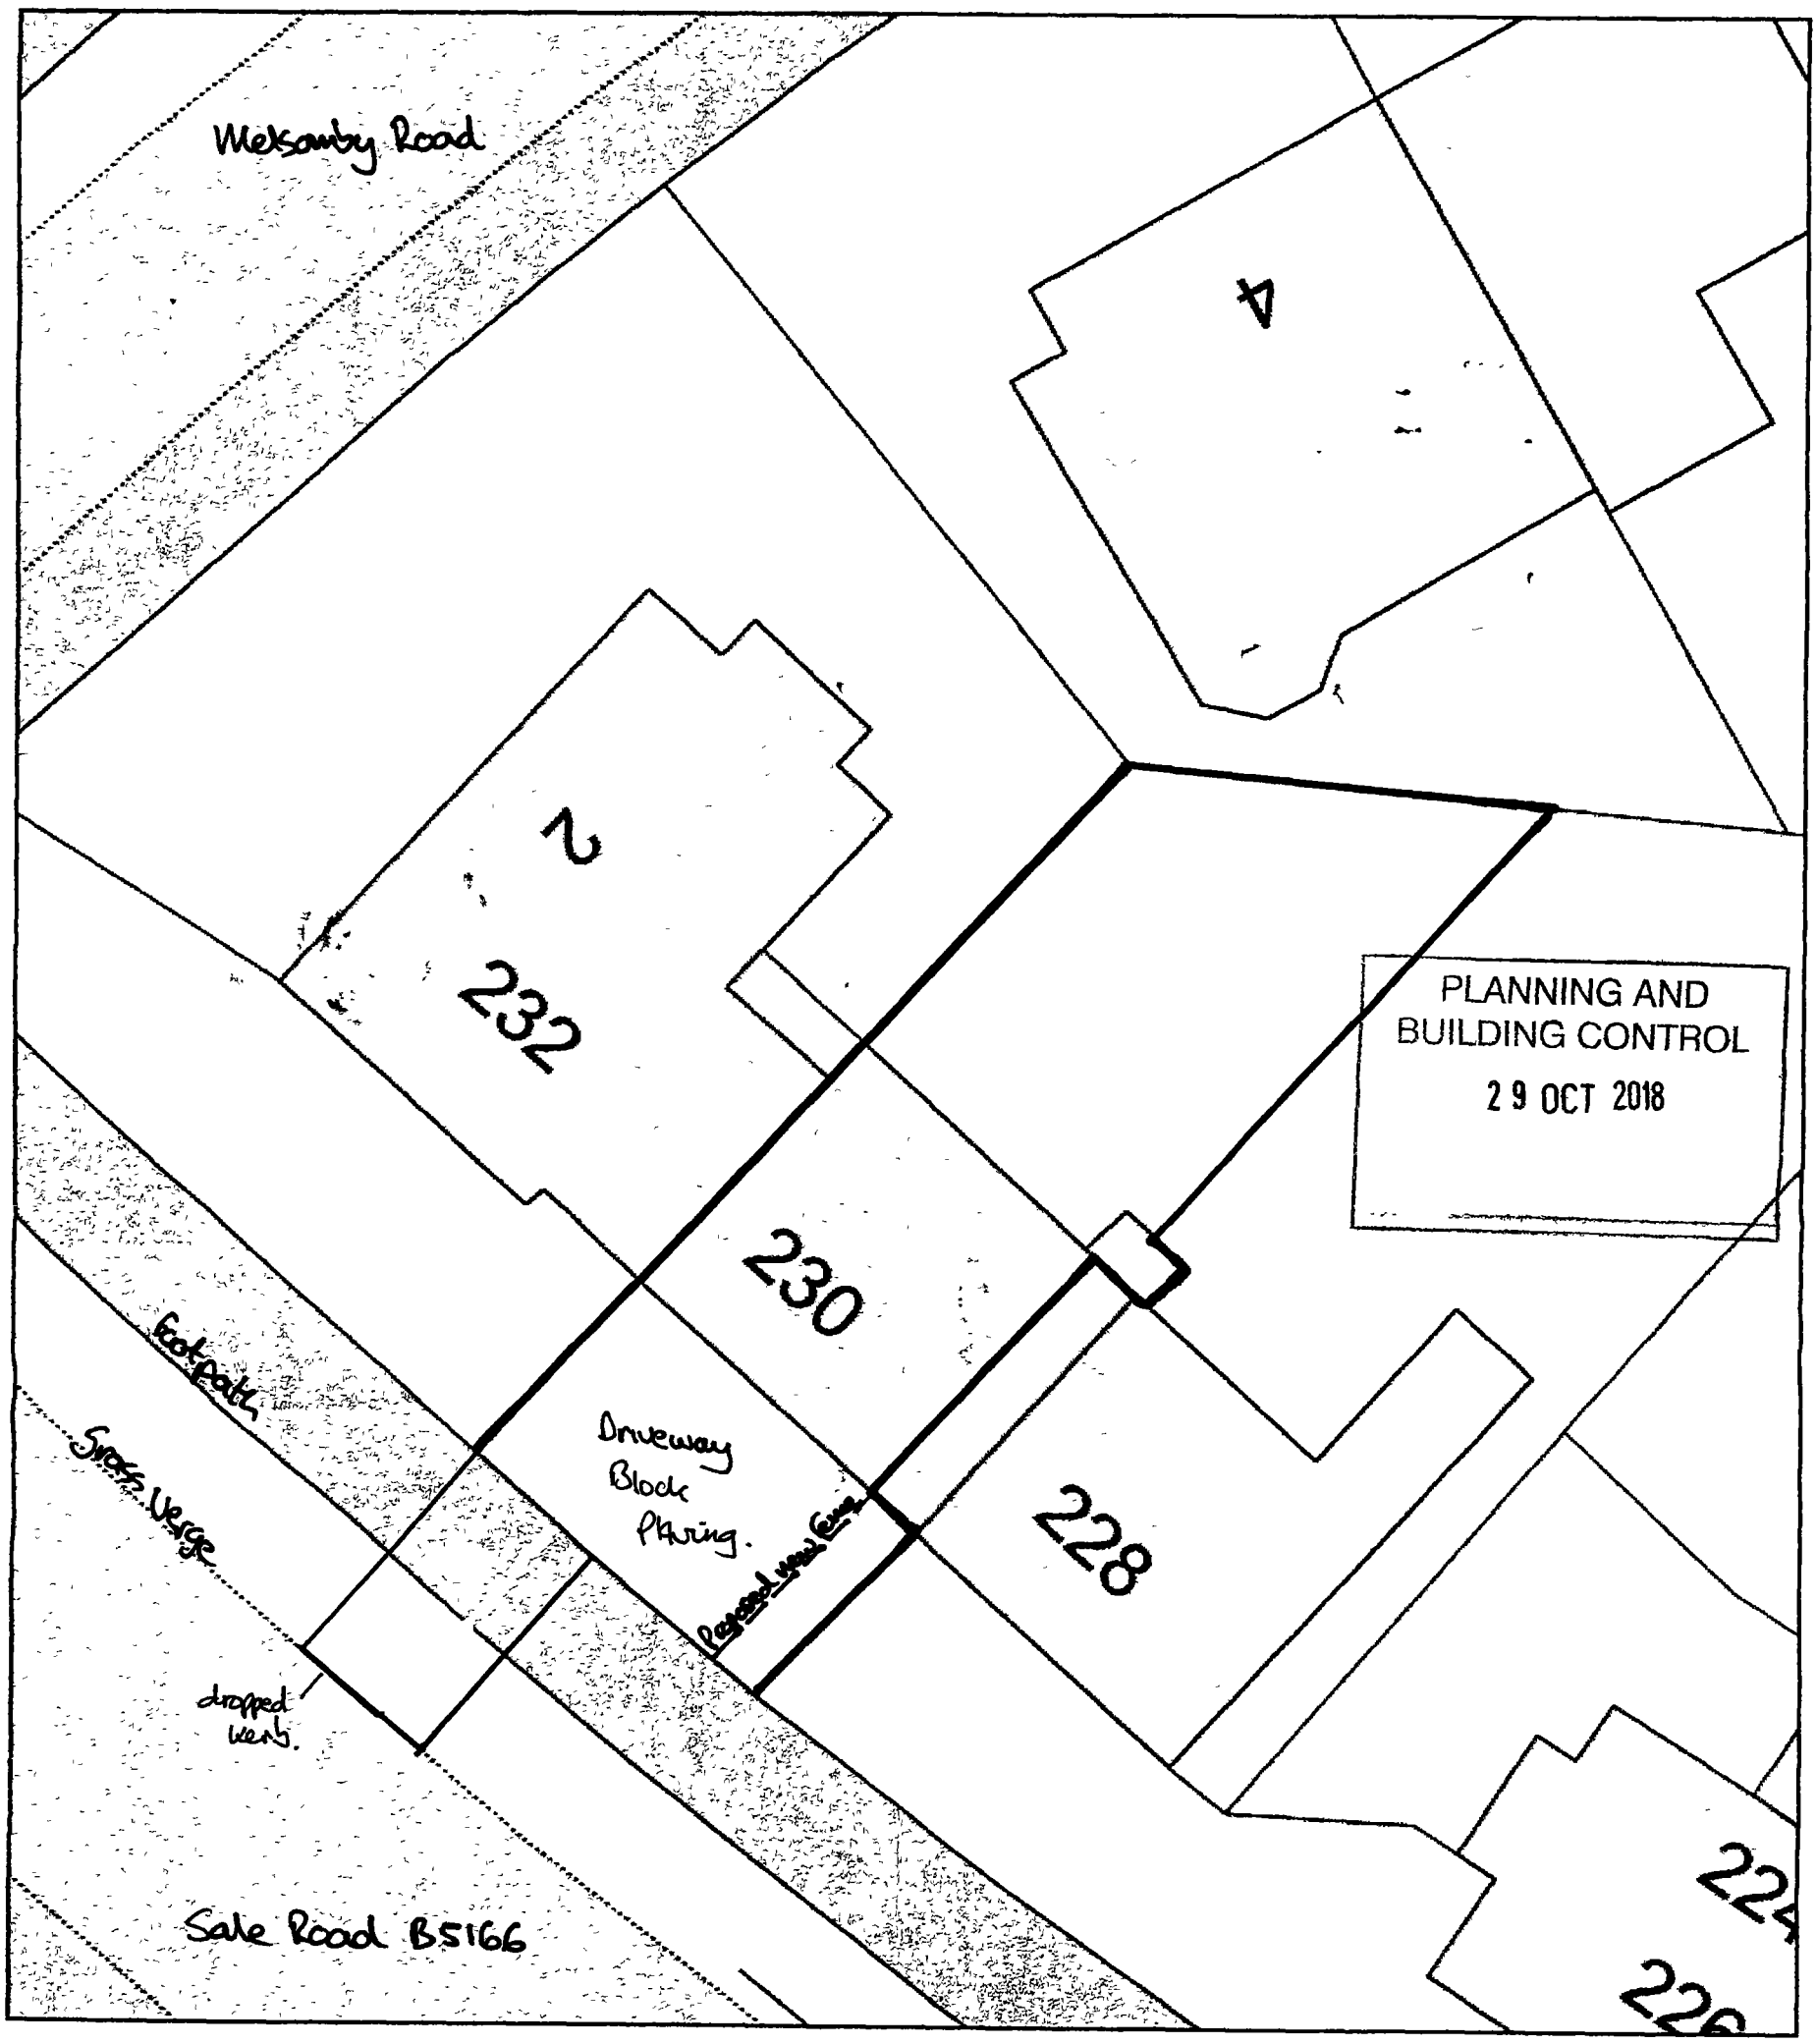

ReQuestaPlan

Plan Produced for: Richard Hollinshead

Date Produced 08 Aug 2018

Plan Reference Number TQRQM18220103442629

Scale: 1:200 @ A4

© Crown copyright, All rights reserved. 2018 Licence number 0100042766