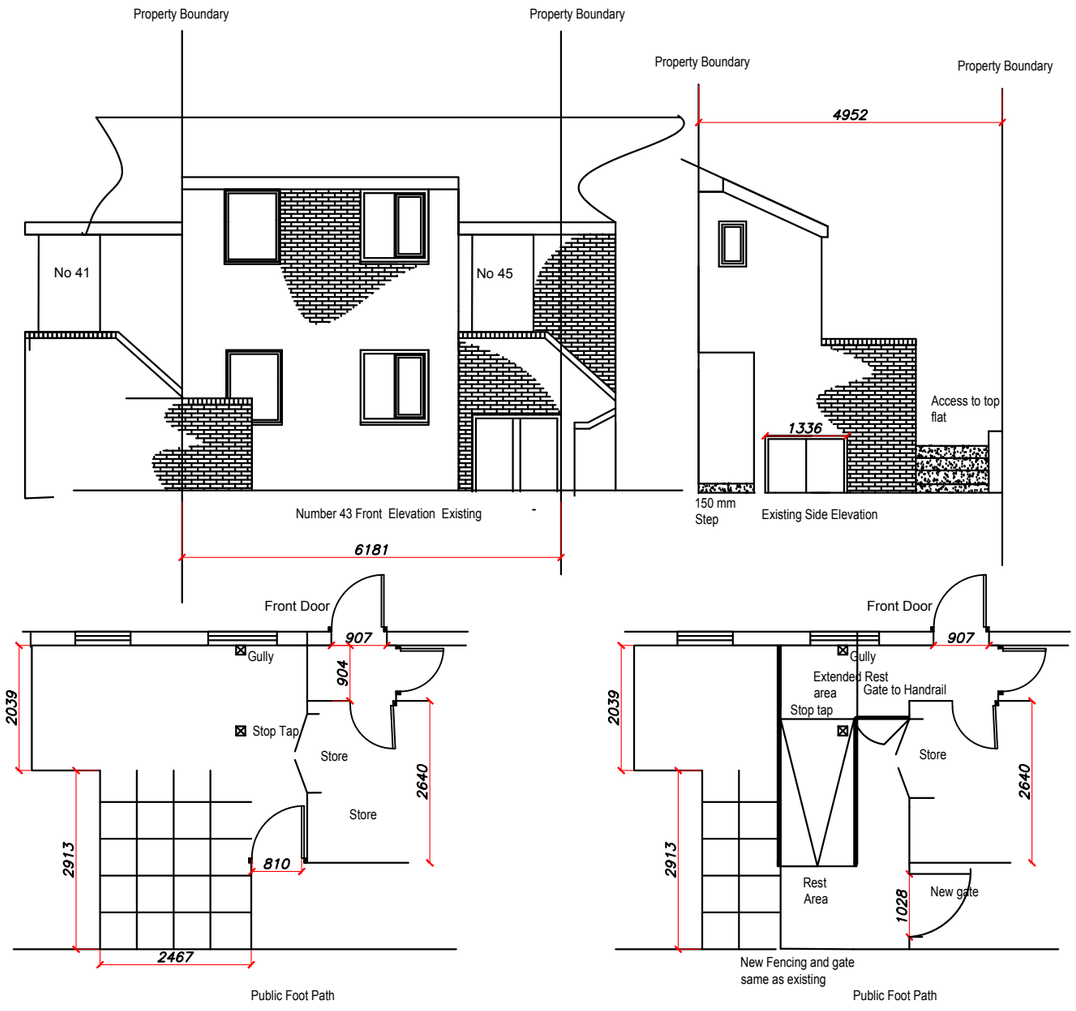

Existing Layout

Proposed layout to show ramp

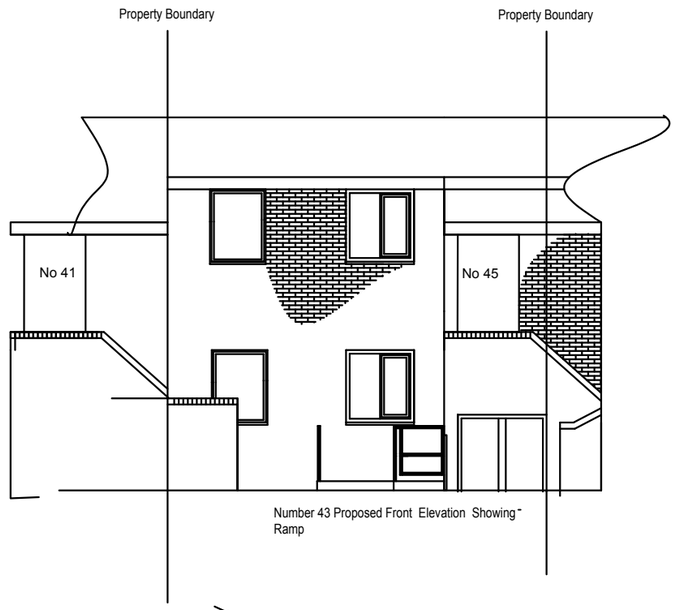

BUILDING REGULATIONS NOTES

RAMPED APPROACH MAX GRADIENT 1:12
Provide a ramped approach to the principal entrance door with a firm and even non slip surface capable of supporting the weight of a wheel chair and its user (loose material such as gravel and shingle would not be suitable).
Ramp to be at least 900mm wide and with cross falls no greater than 1:40 and a maximum gradient of 1:12. Landings of 1.2m to be provided every 5m. Ensure the top and bottom landing are at least 1.2m clear of any door swing (provide intermediate landings if necessary).

DATE: 20/09/18

GENERAL NOTES:
GENERAL NOTES:
Do not scale from this drawing
This drawing is the copyright of the R P A Building Surveys and may not be loaned, copied or reproduced. It is not to be used for any offer quote, tender or construction purposes without the written consent of the R P A building suryeys

PROJECT TITLE: 43 Wellington St, M18 8TX

DRAWING NUMBER: Mac 20/09/1801

DRAWING TITLE: Ramp to front of property

SCALE: 1:100

DRAWN BY: R.P.A Building su