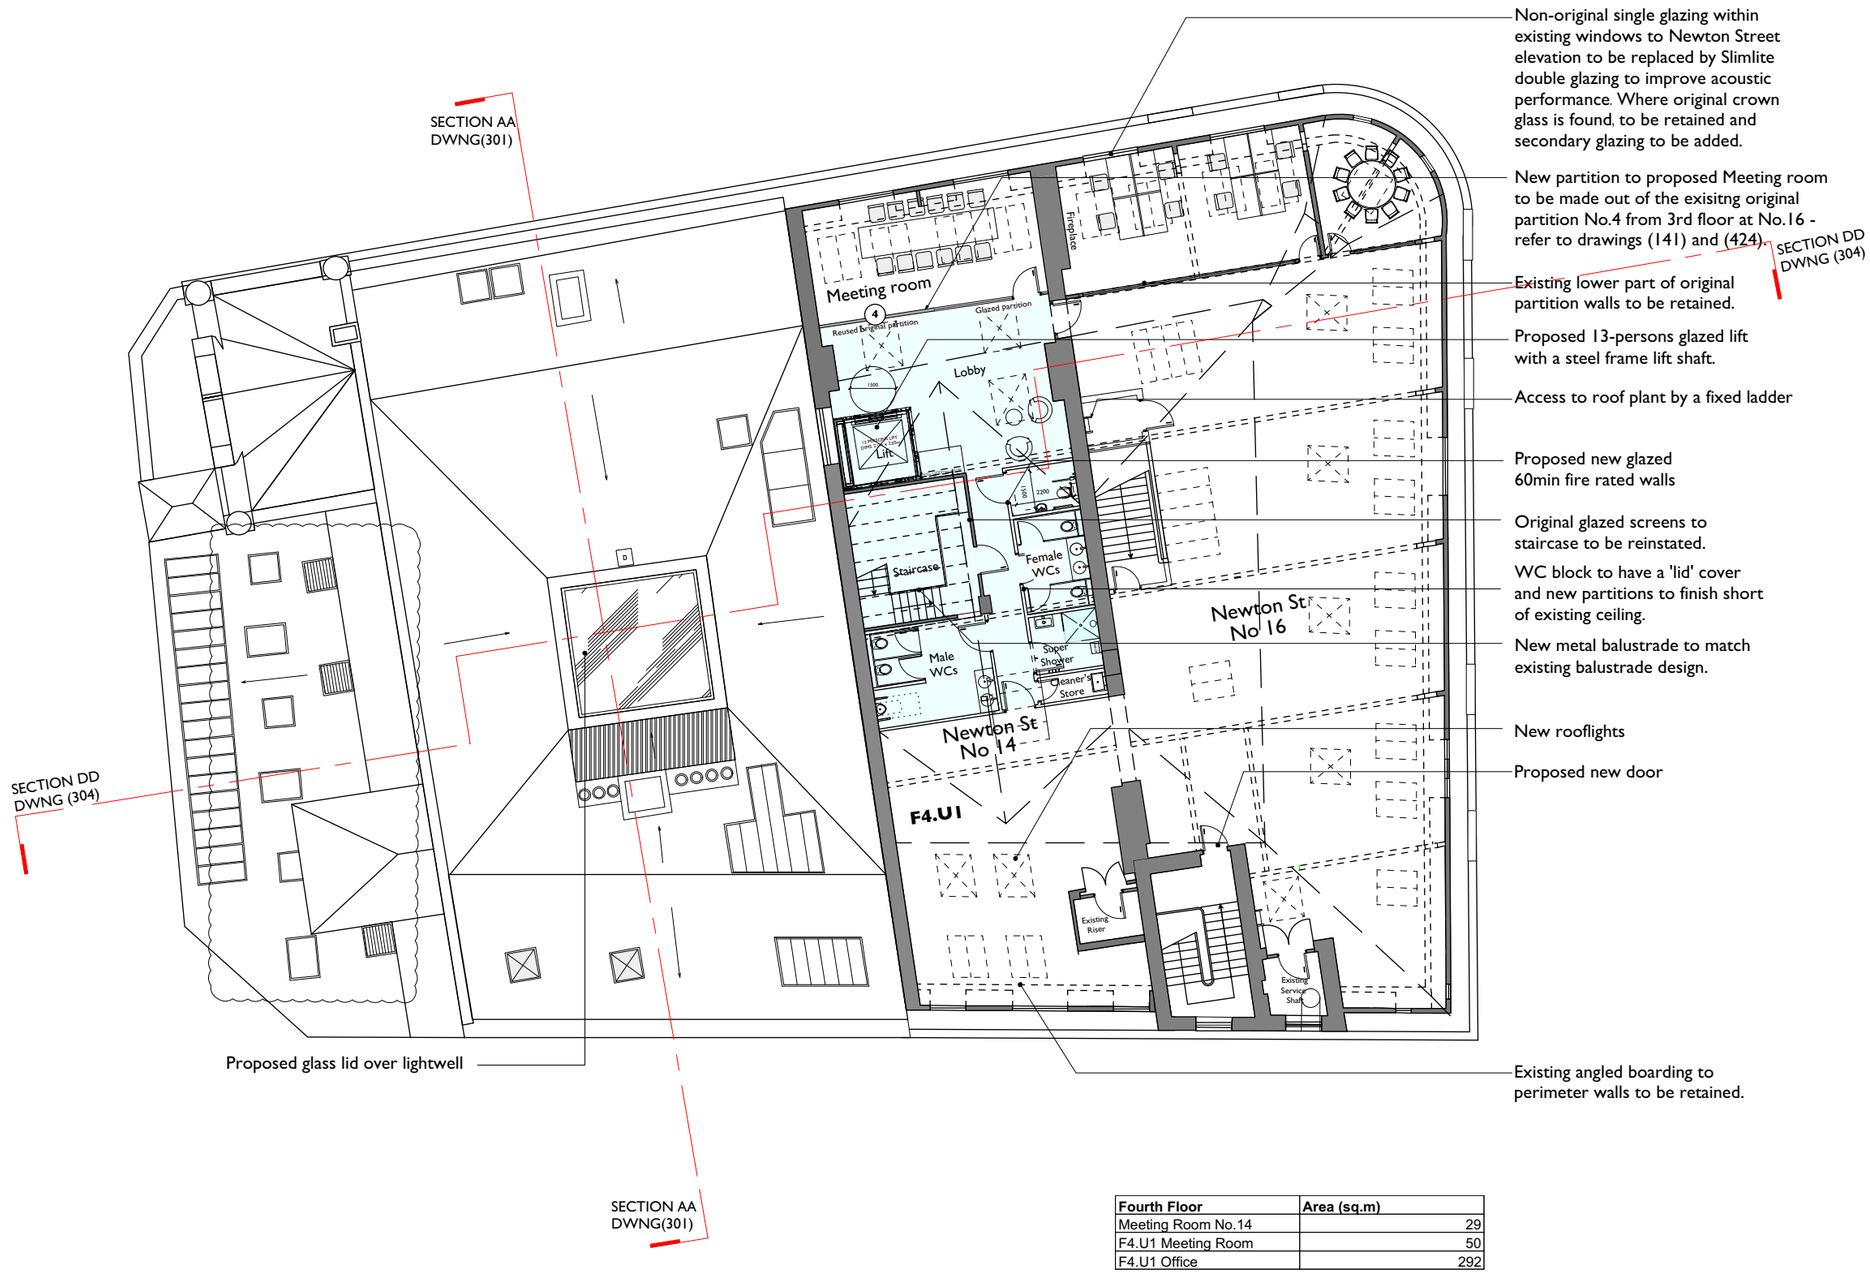


Fourth Floor	Area (sq.m)
Meeting Room No.14	29
F4.U1 Meeting Room	50
F4.U1 Office	292

COPYRIGHT OF ATELIER MB LTD
DO NOT SCALE FROM THIS DRAWING
DIMENSIONS TO BE CHECKED ON SITE

All dimensions to be checked on site prior to any commencing work.

N

KEY

- Existing
- Proposed
- Downstand beams
- Existing to be removed
- Extent of works
- Drawing reference 1/312 (TBC).

Rev	Note	DRN	CHK
T 14.11.18	Annotations layer made visible.	ZS	ZS
S 15.10.18	NIA table added.	ZS	ZS
R 10.10.18	Roof lights and louvred opening updated Minor plan amendment.	RD	ZS
Q 03.10.18	WCs block relocated.	ZS	ZS
P 31.07.18	Annotations revised.	ZS	ZS
O 03.07.18	Strip out extent revised following consultation with MCC.	ZS	ZS
N 16.05.18	Extent of strip out revised.	ZS	ZS
M 11.05.18	Proposed rooflights, annotations and extent of strip out revised.	ZS	ZS
L 04.01.18	NIA table added.	VC	ZS
K 01.12.17	Rooflights revised.	ZS	ZS
J 23.11.17	Fireplace and wall reinstated following S.E advice.	ZS	AB
I 30.10.17	Shower location revised.	ZS	AB
H 27.10.17	Existing rooflights updated and new rooflights added. Shower added.	ZS	AB
G 27.09.17	Existing ST02 blocked off.	ZS	AB
F 25.09.17	Revised lift lobby. Refuge relocated.	ZS	AB
E 14.09.17	Revised drawing	RD	AB
D 11.09.17	Revised drawing	RD	AB
C 07.09.17	Internal doors removed	RD	AB
B 21.07.17	Toilet layout updated. N.I.A ammended	RG	AB
A 07.06.17	Layout updated to single unit office spaces, proposed lifts within lightwell	RG	AB
15.02.17	-	RG	RM

8-16 Newton Street

Fourth Floor Plan
Proposed

scheme 1665
drwg no. **P(160)**
rev T

scale **1:200@A3**
date first drawn May 18
drawn ZS

***SK** sketch **P** proposed **T** tender **C** construction **AB** asbuilt*

www.ateliermb.co.uk
t 0161 236 0051
e architect@ateliermb.co.uk

Atelier MB
Urban Architects