
© TSK group Ltd, 2017. All rights reserved.


The information contained within this media is and shall at all times remain the property of TSK group Ltd (TSK). It is provided to you only for those purposes which are specified by TSK on or before the time of disclosure and for no other purposes whatsoever. Unless TSK specifically agrees otherwise in writing, you are EXPRESSLY PROHIBITED from (i) using the information for purposes other than those agreed in advance by TSK, (ii) copying, photocopying or otherwise reproducing this information, (iii) amending, altering or changing the information and (iv) distributing or transmitting it to any other person or entity, in each case whether in whole or in part and in whatever media. The information contained within this media is for guidance only. Whilst TSK uses its reasonable endeavours to provide accurate information it gives no warranty or guarantee of such and hereby expressly excludes all express and implied warranties and all liability in respect thereof. Furthermore, TSK accepts no responsibility for the accuracy of any information provided by third parties.

CDM 2015 - RESIDUAL RISK
Design Feature : Window Treatment
Hazard: fall from heights


1:20
400mm 0 400mm 800mm 1200mm 1600mm 2000mm

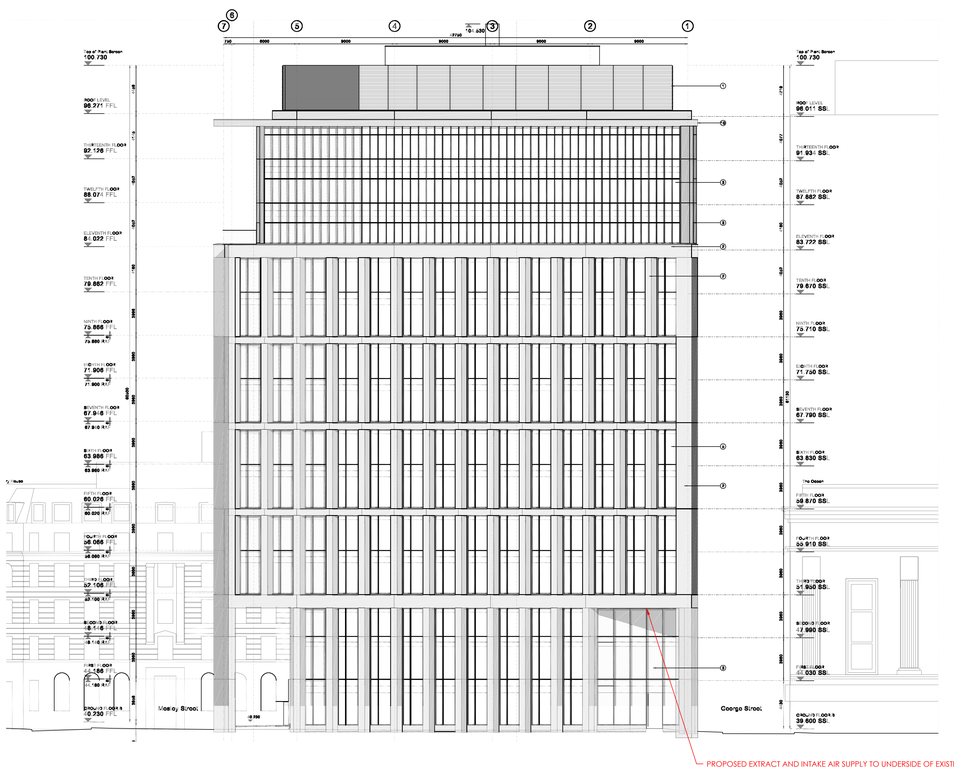

Existing/Proposed Elevation (Oxford Street Elevation)
Scale 1:20

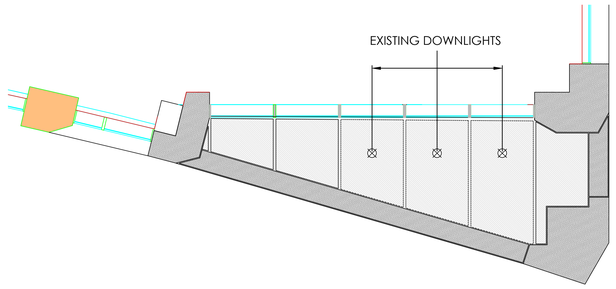


Existing Soffit Layout
Scale 1:50

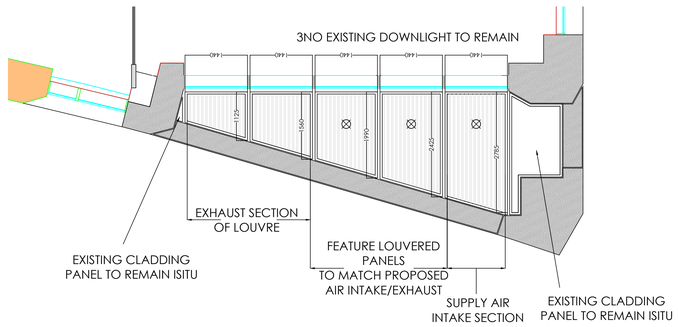


Proposed Soffit Layout
Scale 1:50
Refer to FK Group - Reflected Soffit Plan DR-XX-001-P102 for Fixing Details

1:1250
25m 0 25m 50m 75m 100m 125m

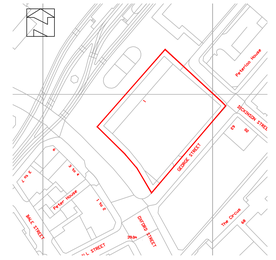

Location Plan 1:1250

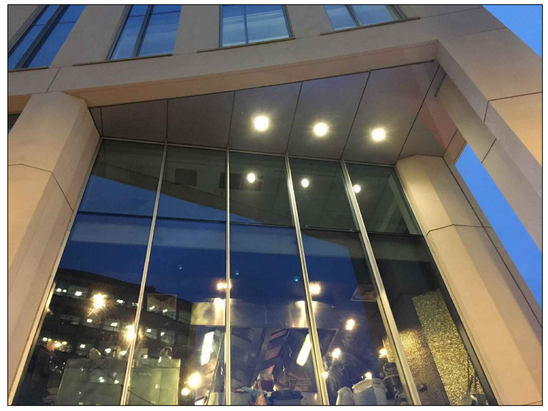

Existing Soffit



Proposed material sample adjacent to existing soffit finished in RAL 9006

One St Peter's Square - South West Elevation

B	Additional notes added to drawing	28.06.18	LH
A	Proposed Soffit Layout Notes revised	24.06.18	LH

revision description

brief
produce Elevations for Planning

client
Wework

location
Kings Place

drawn by: LH | checked by: CH | project director: Phil Harris
scale: As Indicated | sheet size: A3 | original issue date:
building surveyed by TSK ☐ by: | date:

no dimensions to be scaled from this drawing unless otherwise stated. all dimensions to be checked on site.

drawing title
Existing/Proposed Louvered Soffit Details

drawing no. 54383 - ELE-SW02 | revision -B

for approval

drawing status

The TSK Group Ltd
E | solutions@tskgroup.co.uk
W | www.tskgroup.co.uk
Manchester M50 3UW T | +44(0)161 872 0298
London WC2B 4HN T | +44(0)20 7489 7656

critical design control points
check 1 (to be checked before/on site) | check 2 (after setting out/before first fix) | check 3 (before plastering)