

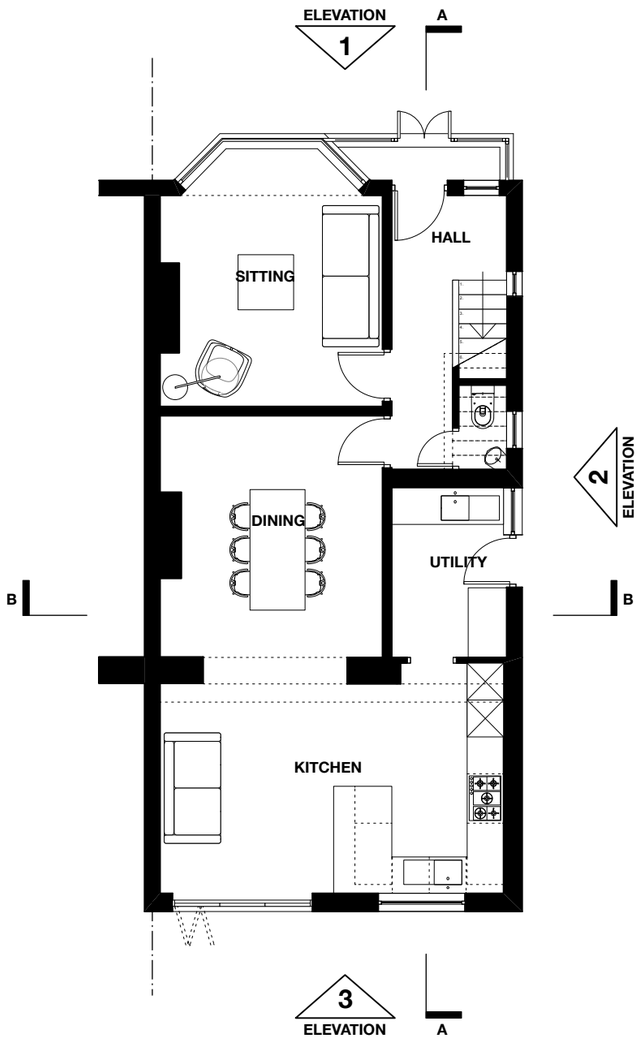


EXISTING GROUND FLOOR PLAN
1:100 @ A3

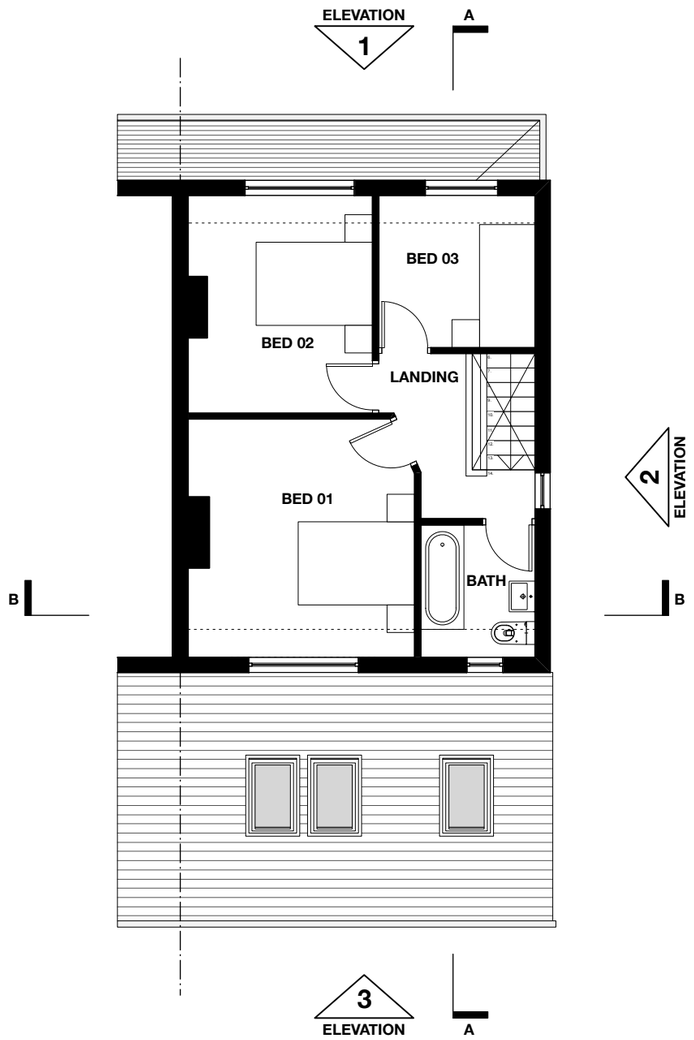

EXISTING FIRST FLOOR PLAN
1:100 @ A3

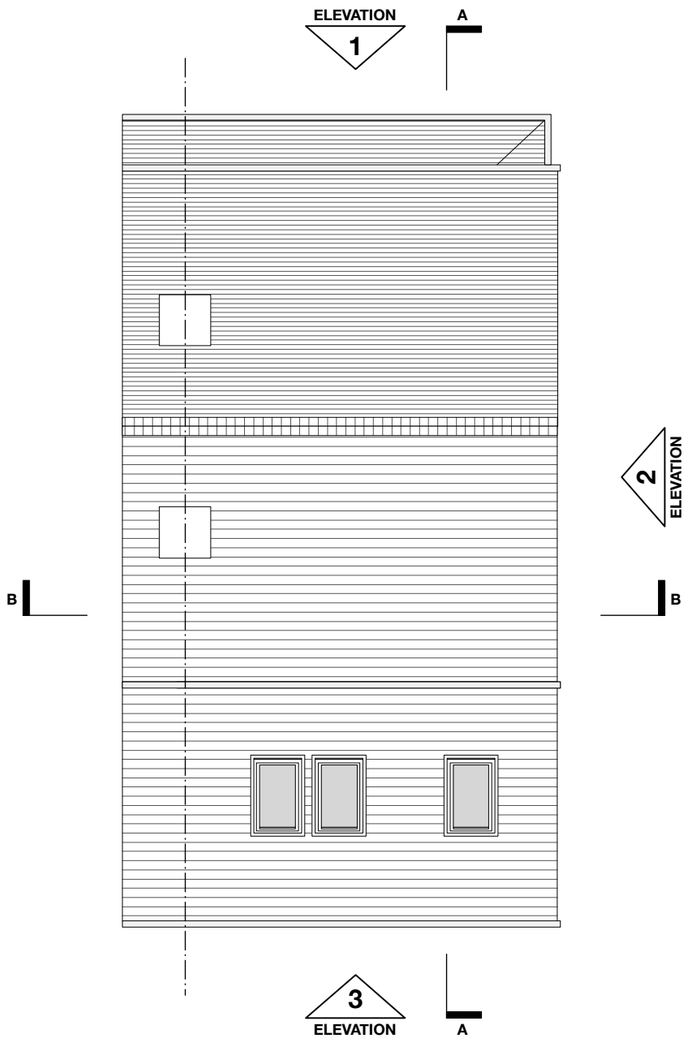

EXISTING ROOF PLAN
1:100 @ A3

FOR PLANNING

REV.	DATE	DESCRIPTION
-	03.11.18	PLANNING SUBMISSION

CLIENT: MR & MRS HAIGH
PROJECT TITLE: HOUSE EXTENSION & REMODELLING
ADDRESS: 89 EGERTON ROAD SOUTH, CHORLTON, MANCHESTER M21 0YH
DRAWING TITLE: EXISTING PLANS
DRAWING NO: 021_P_003 | SCALE: 1:100 @ A3 | DATE: SEPTEMBER 2018

ALEX MELHUISH
ARCHITECTURE
19 OLDFIELD ROAD,
SALE,
MANCHESTER
M33 2AP
T 07743219570
E alex_melhuish@hotmail .com