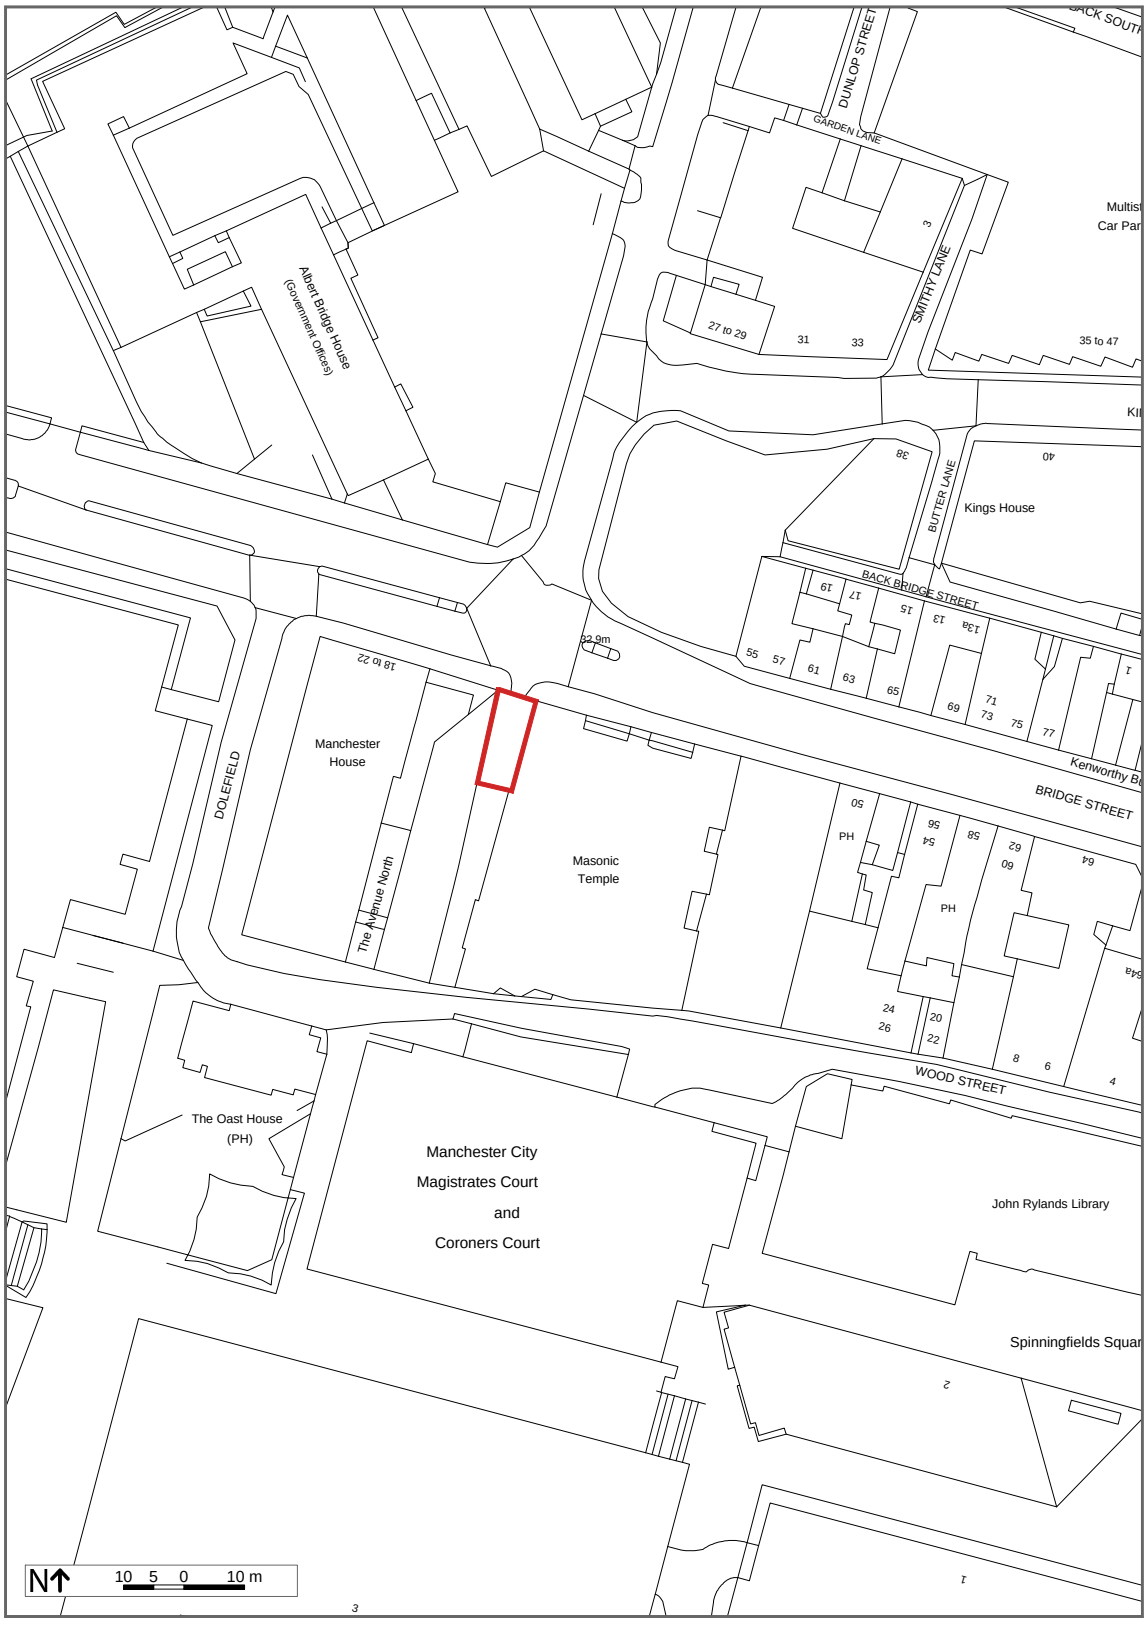


Map Information

Scale	1:1250
Date:	05/06/18
Reference	17308
Order No:	1991917

GARAGE AT MANCHESTER HALL, 36
BRIDGE STREET, MANCHESTER, M3
3BT

FIND
PROFESSIONAL MAPPING INTELLIGENCE
Created at findmaps.co.uk

Map data

© Crown Copyright 2018 OS 100047514