



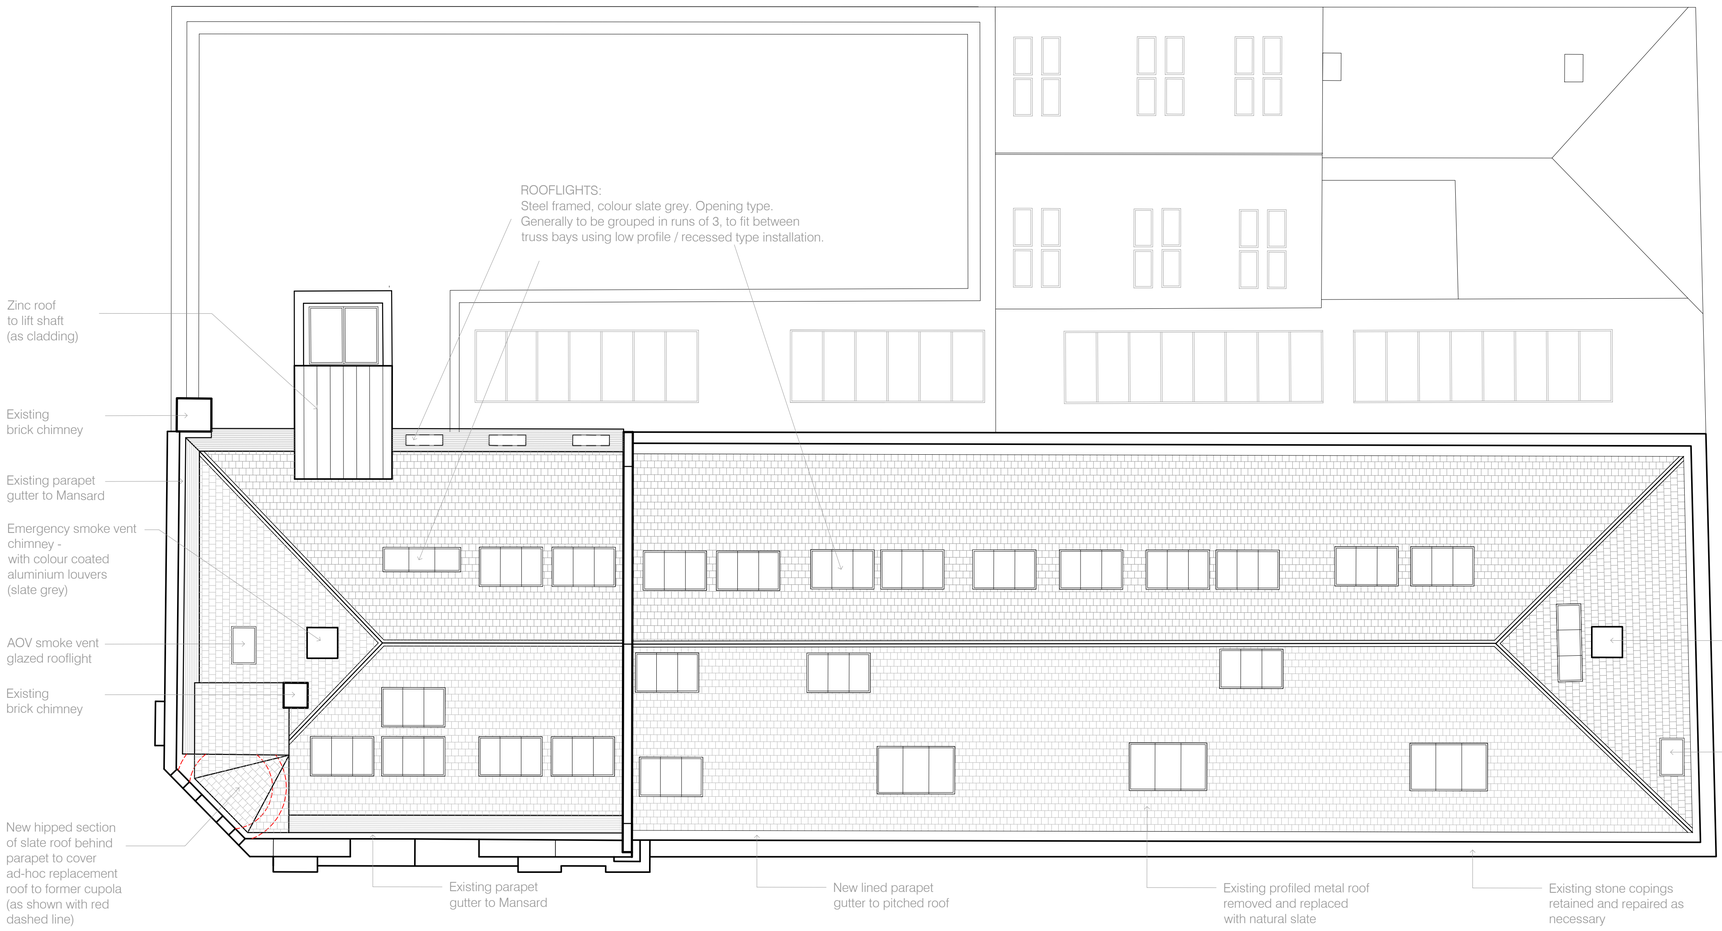

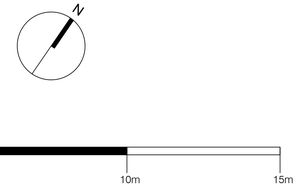

AERIAL PHOTO AS EXISTING - LUDGATE ST/NEW MOUNT STREET CORNER



AERIAL PHOTO AS EXISTING - OVERALL SITE

A ANNOTATION AMENDED 27-07-2018
Revision

AXIS architecture
Talbot Chambers 2-6 North Church Street Sheffield S1 2DH
tel: +44(0)114 2490944 fax: +44(0)114 2490966 www.axis-architecture.com

23 New Mount Street

Manchester

HOMEZZZ LTD.

Proposed Roof
GA PLAN

A1 Scale	A3 Scale	Date	Drawn By
1:100	1:200	JULY 2018	AXIS

RIBA Chartered Practice

Drawing Number
27005(02)107

Revision
A

PLANNING

© COPYRIGHT EXISTS ON ALL DESIGN AND INFORMATION SHOWN
DO NOT SCALE for manufacture. Verify all dimensions prior to construction