
COPYRIGHT OF ATELIER MB LTD
DO NOT SCALE FROM THIS DRAWING
DIMENSIONS TO BE CHECKED ON SITE

All dimensions to be checked on site prior to any commencing work.

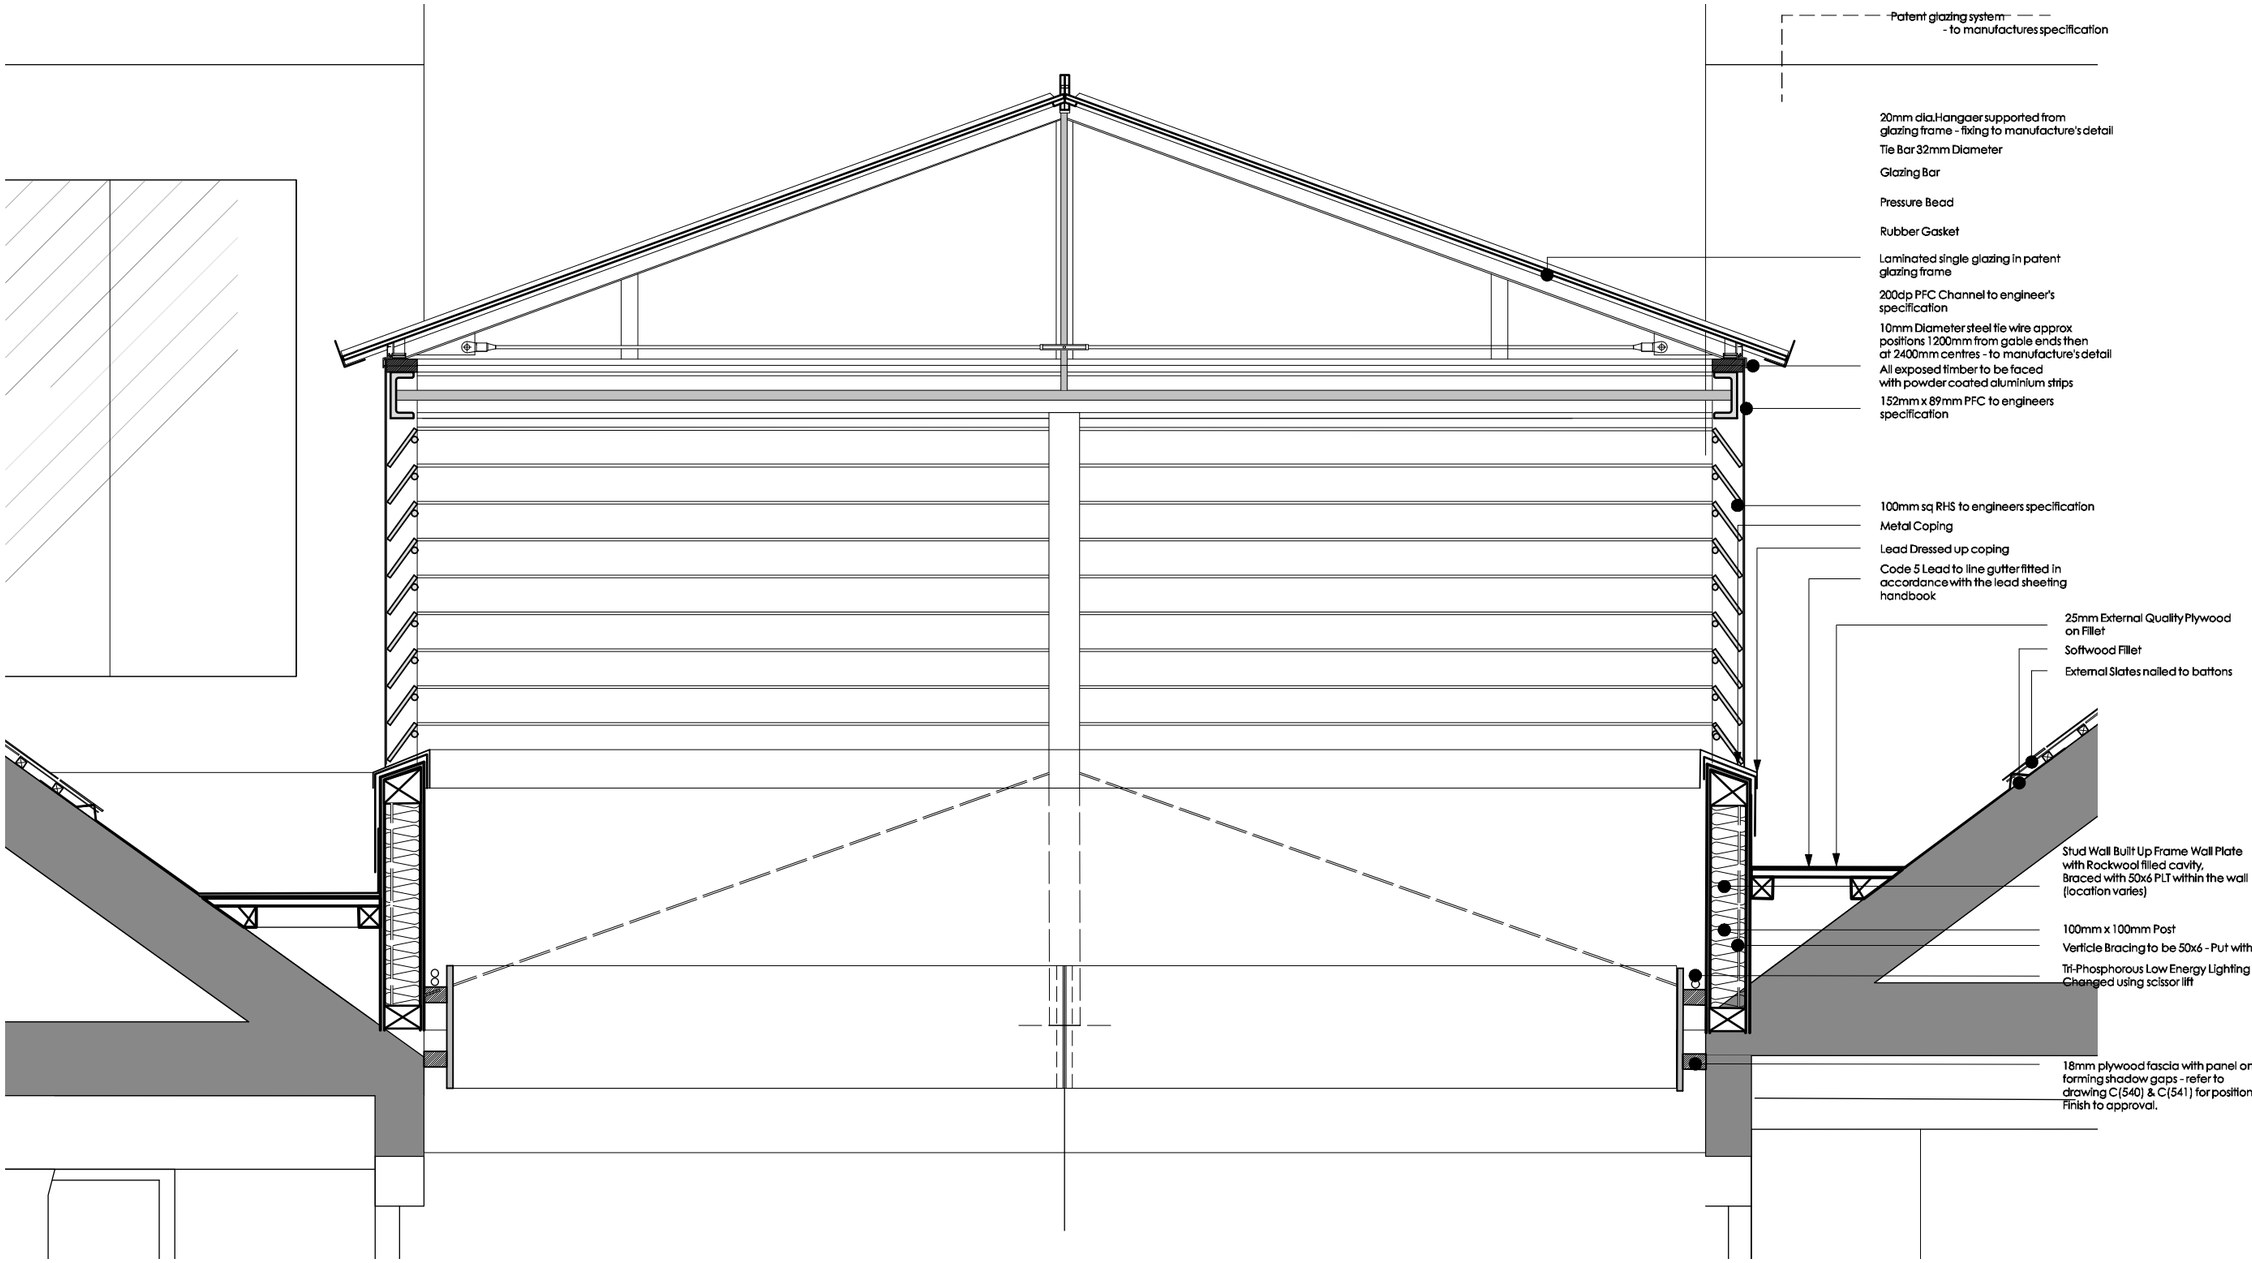

TYPICAL SECTION THROUGH LIGHTWELL LOUVRES

Rev	Note	DRN	CHK
-	-	-	-
-			

8-16 Newton Street

Roof Details
Proposed lightwell louvres

scheme	1665
drwg no.	**P(404)**
rev	-
scale	1:20@A3
date first drawn	Nov 17
drawn	ZS

***SK** sketch **P** proposed **T** tender **C** construction **AB** asbuilt*

www.ateliermb.co.uk
t 0161 236 0051
e architect@ateliermb.co.uk

Atelier MB
Urban Architects