Bespoke Brick Plan Detail
scale 1:5

Key


1. Clay Paving, Neland by Hardscape or equal and approved. Refer to Mews Paving Detail PL1378-D-465.

2. Bespoke Marker Brick - 6.53mm brass plaque/plate with CNC milled design and enamel painted detailing. Brass plate to have 2no brazed thread studs to rear to allow secure fixing through stone. Plate to be epoxy resin anchored to stone slab, and stud ends to be securely fixed (bent over) through the back of slab.


3. Yorkstone Slab: 144mm(W) x 200mm(L) x 100mm (D). Natural stone slab to be haunched in concrete to engineers specification.

Reference Image: Bespoke brick prototype (Note - date is from earlier prototype, to be updated to 1780 and verified)



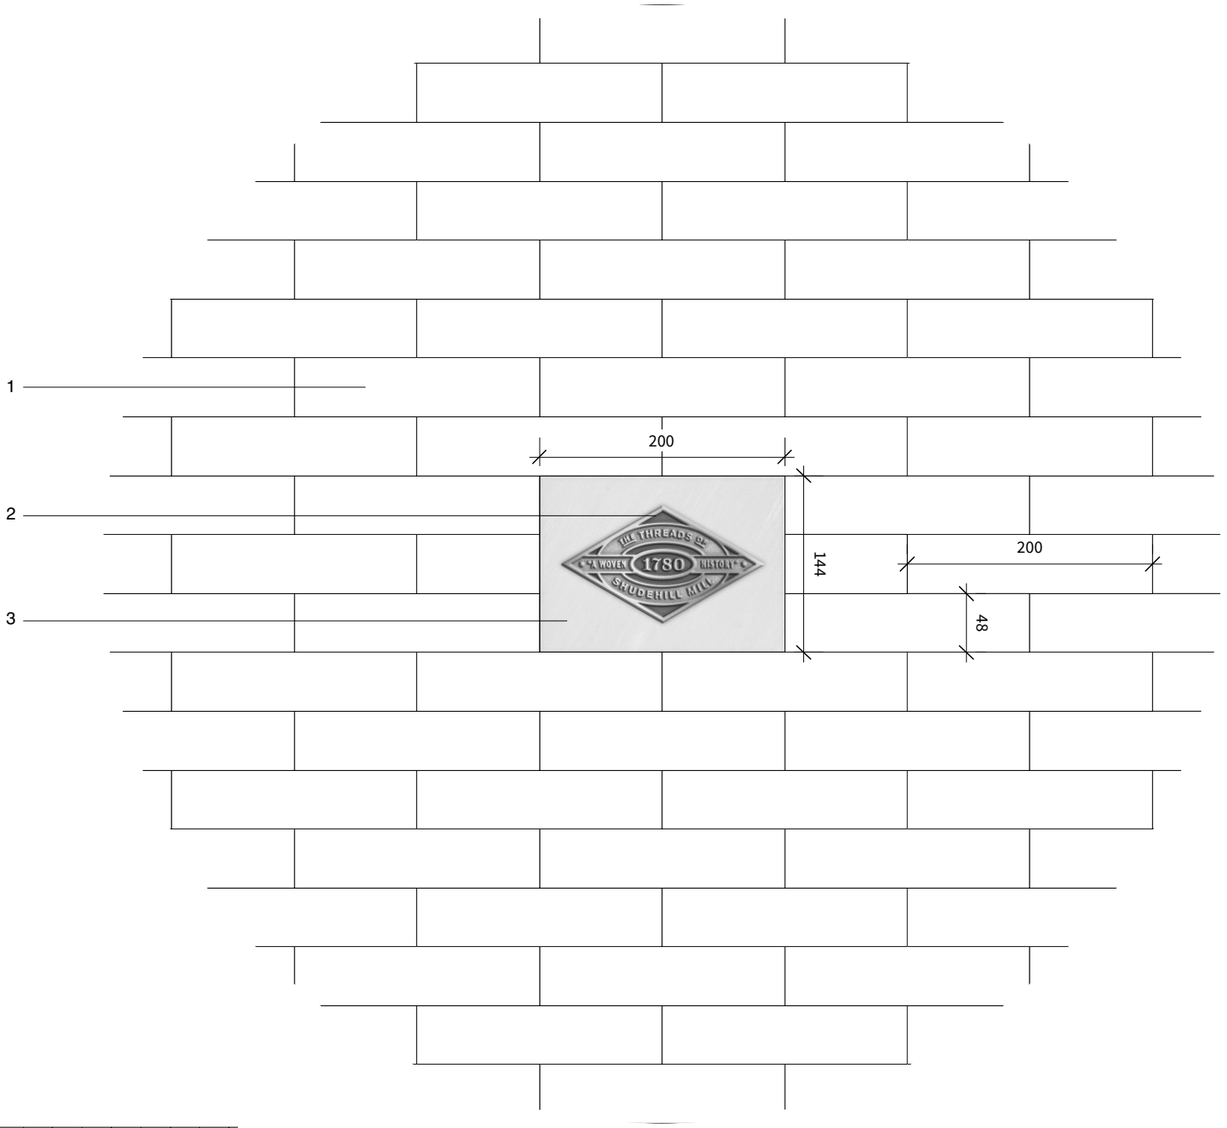


Bespoke Brick Section Detail
scale 1:10

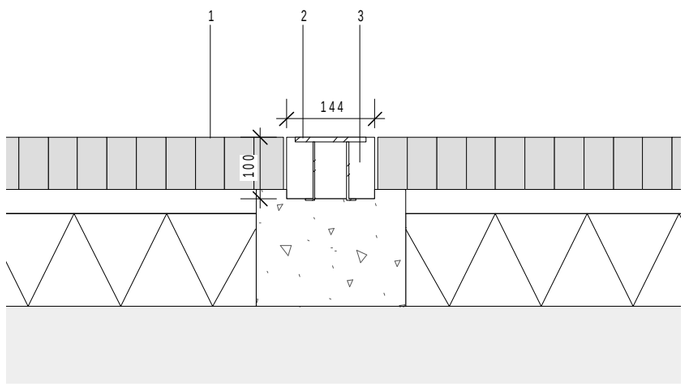

© THIS DRAWING IS COPYRIGHT PROTECTED AND MAY NOT BE REPRODUCED IN WHOLE OR PART WITHOUT WRITTEN AUTHORITY FROM THE OWNER.

NOTE:
1. Do not scale from this drawing. Always work to noted dimensions.
2. All dimensions are in millimetres unless otherwise stated.
3. All setting out, levels and dimensions to be agreed on site.
4. The dimensions of all materials must be checked on site before being laid out.
5. This drawing must be read with the relevant specification clauses and detail drawings.
6. Order of construction and setting out to be agreed on site.

LOCATION PLAN

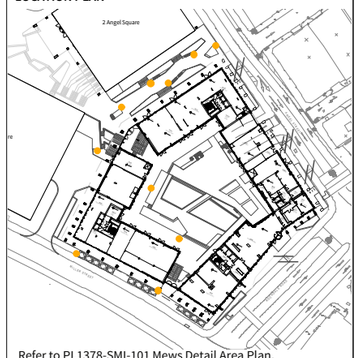

Refer to PL1378-SMI-101 Mews Detail Area Plan, and PL1378-SMI-102 Courtyard Detail Area Plan, and Refer to PL1378-SMI-103 Miller Street Detail Area Plan in conjunction with this drawing.

Rev	Date	Status and Description	Drawn	Aprvd.
P04	30/08/18	Date on brick updated	MS	KR
P03	30/07/18	minor amendment to key	MS	KR
P02	13/10/17	Issued for planning condition discharge	MS	KR
P01	29/09/17	Issue to Moda for review / comment	MS	KR
T01	26/06/17	First Issue	MS	KR

DISCLAIMER:
THE ARCHITECT SHALL HAVE NO RESPONSIBILITY FOR ANY LIABILITY, LOSS, COST, DAMAGE OR EXPENSE ARISING FROM OR RELATING TO ANY USE OF THIS DOCUMENT FOR ANY PURPOSE OTHER THAN ITS INTENDED PURPOSE ON THIS PROJECT. THIS DOCUMENT IS PROTECTED BY COPYRIGHT.

THIS DOCUMENT IS TO BE CONSIDERED IN CONJUNCTION WITH ALL RELATED DOCUMENTATION.

ANY DISCREPANCIES IDENTIFIED IN THIS DOCUMENT MUST BE REPORTED IMMEDIATELY TO THE ARCHITECT OF RECORD BEFORE PROCEEDING.

CONTRACTORS MUST VERIFY ALL DIMENSIONS PRIOR TO PROCEEDING WITH ANY WORK. ONLY FIGURED DIMENSIONS ARE TO BE USED FOR VERIFICATION.
DO NOT SCALE FROM THIS DRAWING.
THE DIMENSIONS OF ALL MATERIALS MUST BE CHECKED ON SITE BEFORE BEING LAID OUT.
ORDER OF CONSTRUCTION AND SETTING OUT TO BE AGREED ON SITE.

Originator:
Planit - IE LLP
18 Bowling Green Lane London EC1R 0BW
020 7253 5678
2 Back Grafton St Altrincham WA14 1DY
0161 928 9281

Client: Moda Living

Project: NOMA Plot L

Title: INTERPRETATION PROJECT DETAIL BESPOKE BRICK

Date: (First Issue) 26.06.2017			Drawn: MS
Scale: AS SHOWN	Size: A3		Checked: KR
Drawing No: PL1378-D-459			Revision: P03
Status: Planning			Stage:

© Planit Intelligent Environments LLP