
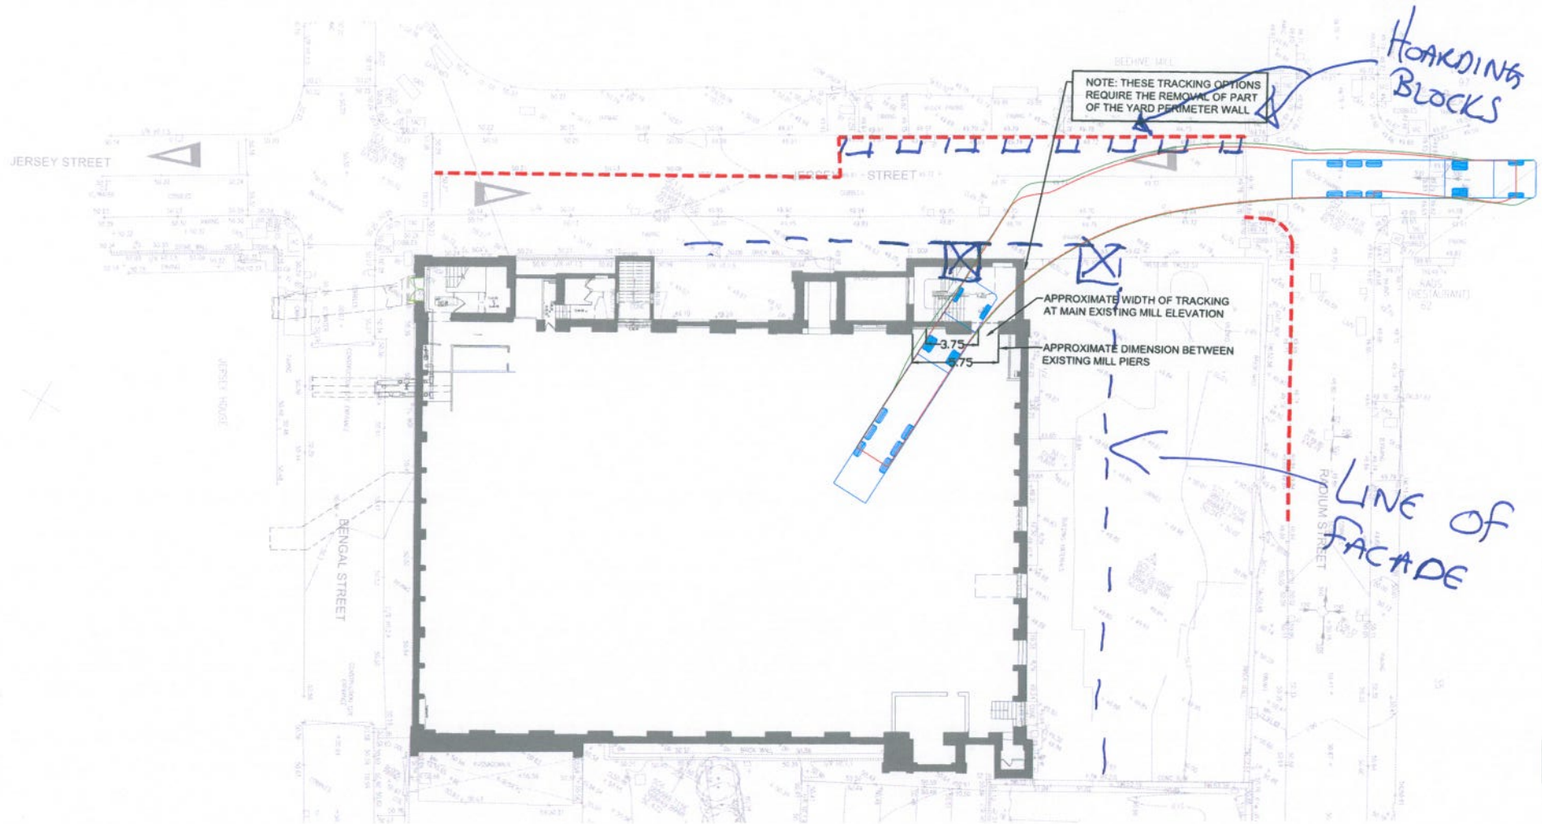


HGV TRACKING

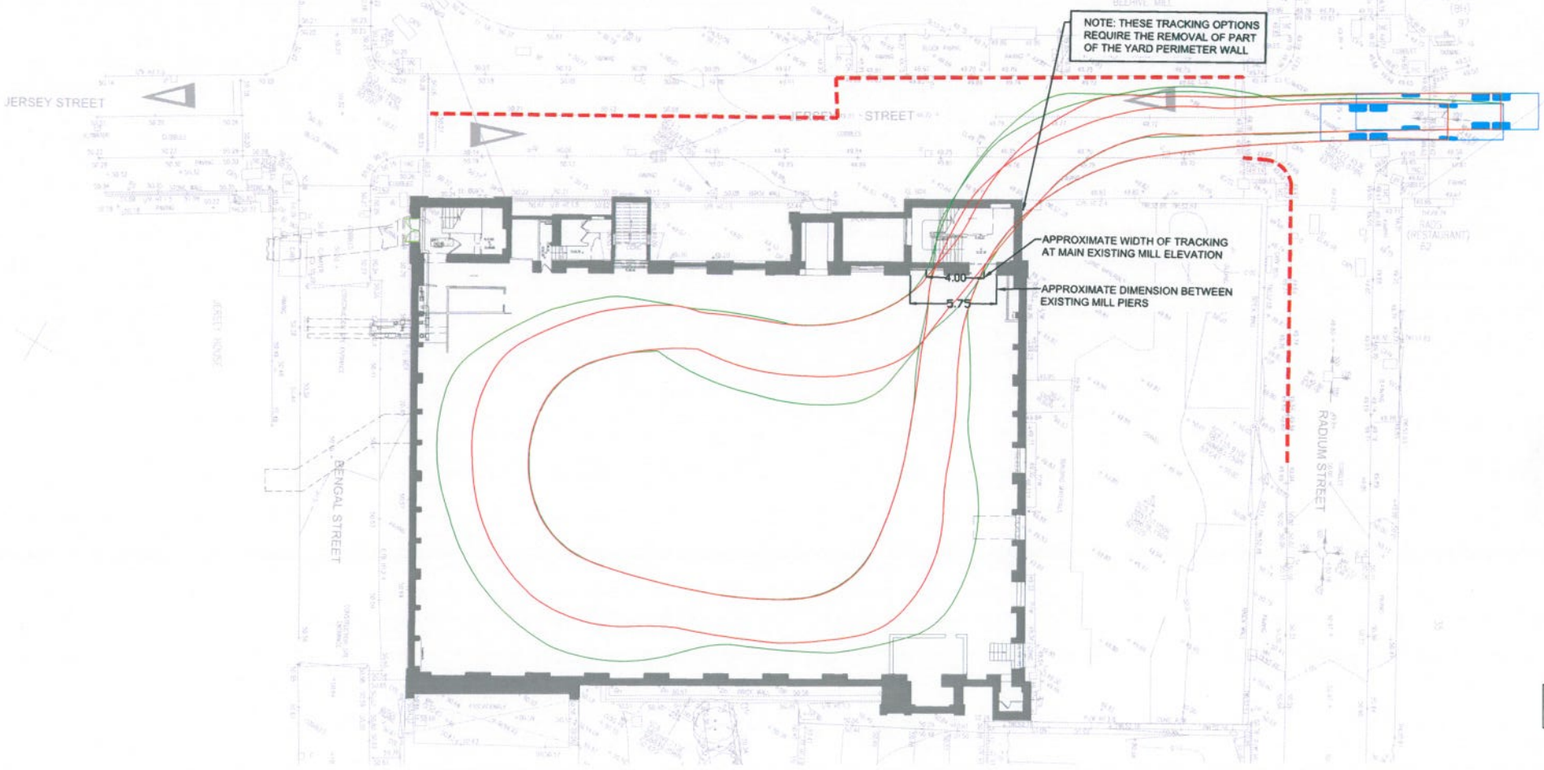

CRANE TRACKING

GENERAL NOTES


1. DRAWINGS ARE TO BE READ IN CONJUNCTION WITH ALL RELEVANT SPECIFICATIONS, ENGINEERS, ARCHITECTS & SERVICES DRAWINGS, INCLUDING APPROVED BUILDERS WORK DRAWINGS. CONTRACTOR TO NOTIFY ENGINEER OF DISCREPANCIES BETWEEN STRUCTURAL DRAWINGS AND SPECIFICATIONS OR OTHER DRAWINGS.

2. ALL DIMENSIONS ARE IN MILLIMETRES UNLESS NOTED OTHERWISE.


3. DO NOT SCALE FROM THIS DRAWING, WORK TO DIMENSIONS OR CO-ORDINATES PROVIDED. ALL LEVELS ARE IN METRES AND ALL DIMENSIONS ARE IN MILLIMETRES, UNLESS OTHERWISE NOTED. ANY AMBIGUITIES, OMISSIONS AND ERRORS ON DRAWINGS, SHALL BE BROUGHT TO THE ENGINEERS ATTENTION IMMEDIATELY.

Key:

- BODY OUTLINE (FORWARDS)
- WHEEL TRACK OUTLINE (FORWARDS)
- BODY OUTLINE (REVERSE)
- WHEEL TRACK OUTLINE (REVERSE)
- INDICATES EXTENT OF PROPOSED ACCESS

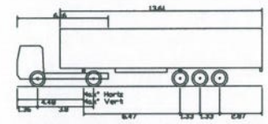

FTA Design Articulated Vehicle (1998)	
Overall Length	16.480m
Overall Width	2.550m
Overall Body Height	3.870m
Min Body Ground Clearance	0.315m
Max Track Width	2.470m
Lock to lock time	4.00s
Kerb to Kerb Turning Radius	6.550m

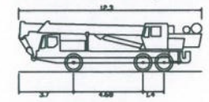

Large Mobile Crane	
Overall Length	12.300m
Overall Width	2.420m
Overall Body Height	3.386m
Min Body Ground Clearance	0.390m
Track Width	2.420m
Lock to lock time	6.00s
Kerb to Kerb Turning Radius	10.000m

No	DATE	DRAWN	REV'D ENG.	AMENDMENT
P1	31.05.18	CD	PG	PRELIMINARY ISSUE

STATUS	PURPOSE OF ISSUE
S2	FOR INFORMATION

COPYRIGHT:
The concepts and the information contained in this document are the copyright of Scott Hughes Design Ltd. Use or copying of the document in whole or in part without written permission of Scott Hughes Design Ltd. constitutes and infringement of copyright.

scott hughes
Scott Hughes Design Ltd.
The Flint Glass Works,
64 Jersey Street,
Manchester M4 6JW
t. 0161 605 0831
f. 0161 605 0832
e.mail@scotthughesdesign.co.uk
Reg No. 4899745

CLIENT: ERIC WRIGHT

PROJECT: NEW LITTLE MILL

DRAFTER	ENGINEER
CD	PG

TITLE: VEHICLE TRACKING HGV AND CRANE

SCALE	SHEET	DRAWING No	REV
1:200	A1	3346-SHD-SK-001	P1