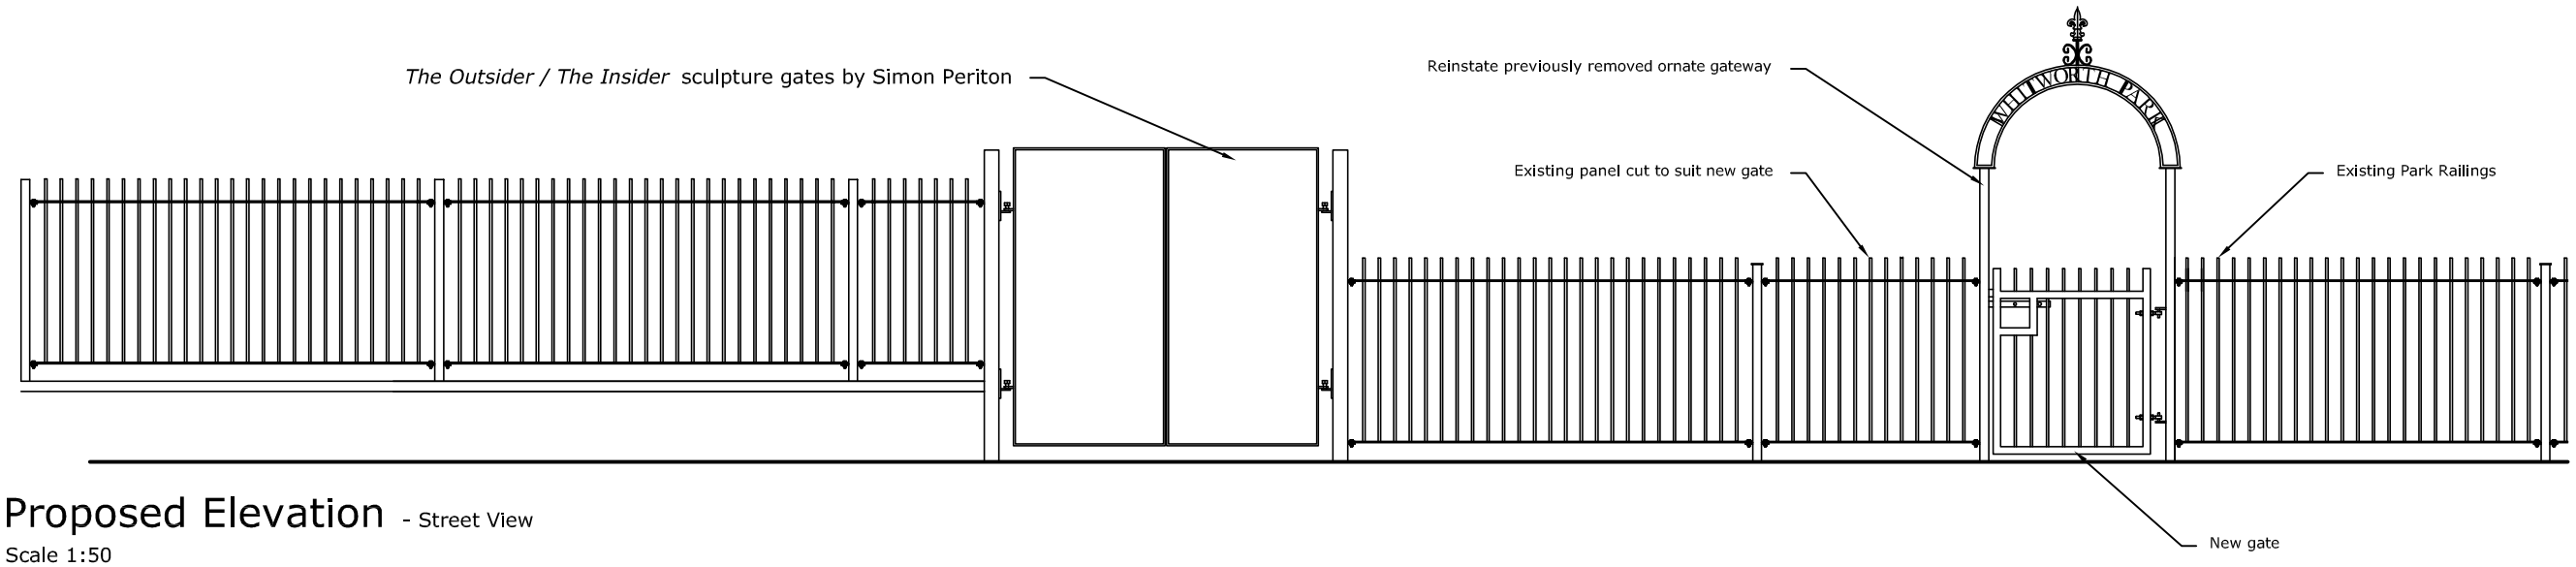

Proposed Elevation - Street View

Scale 1:50

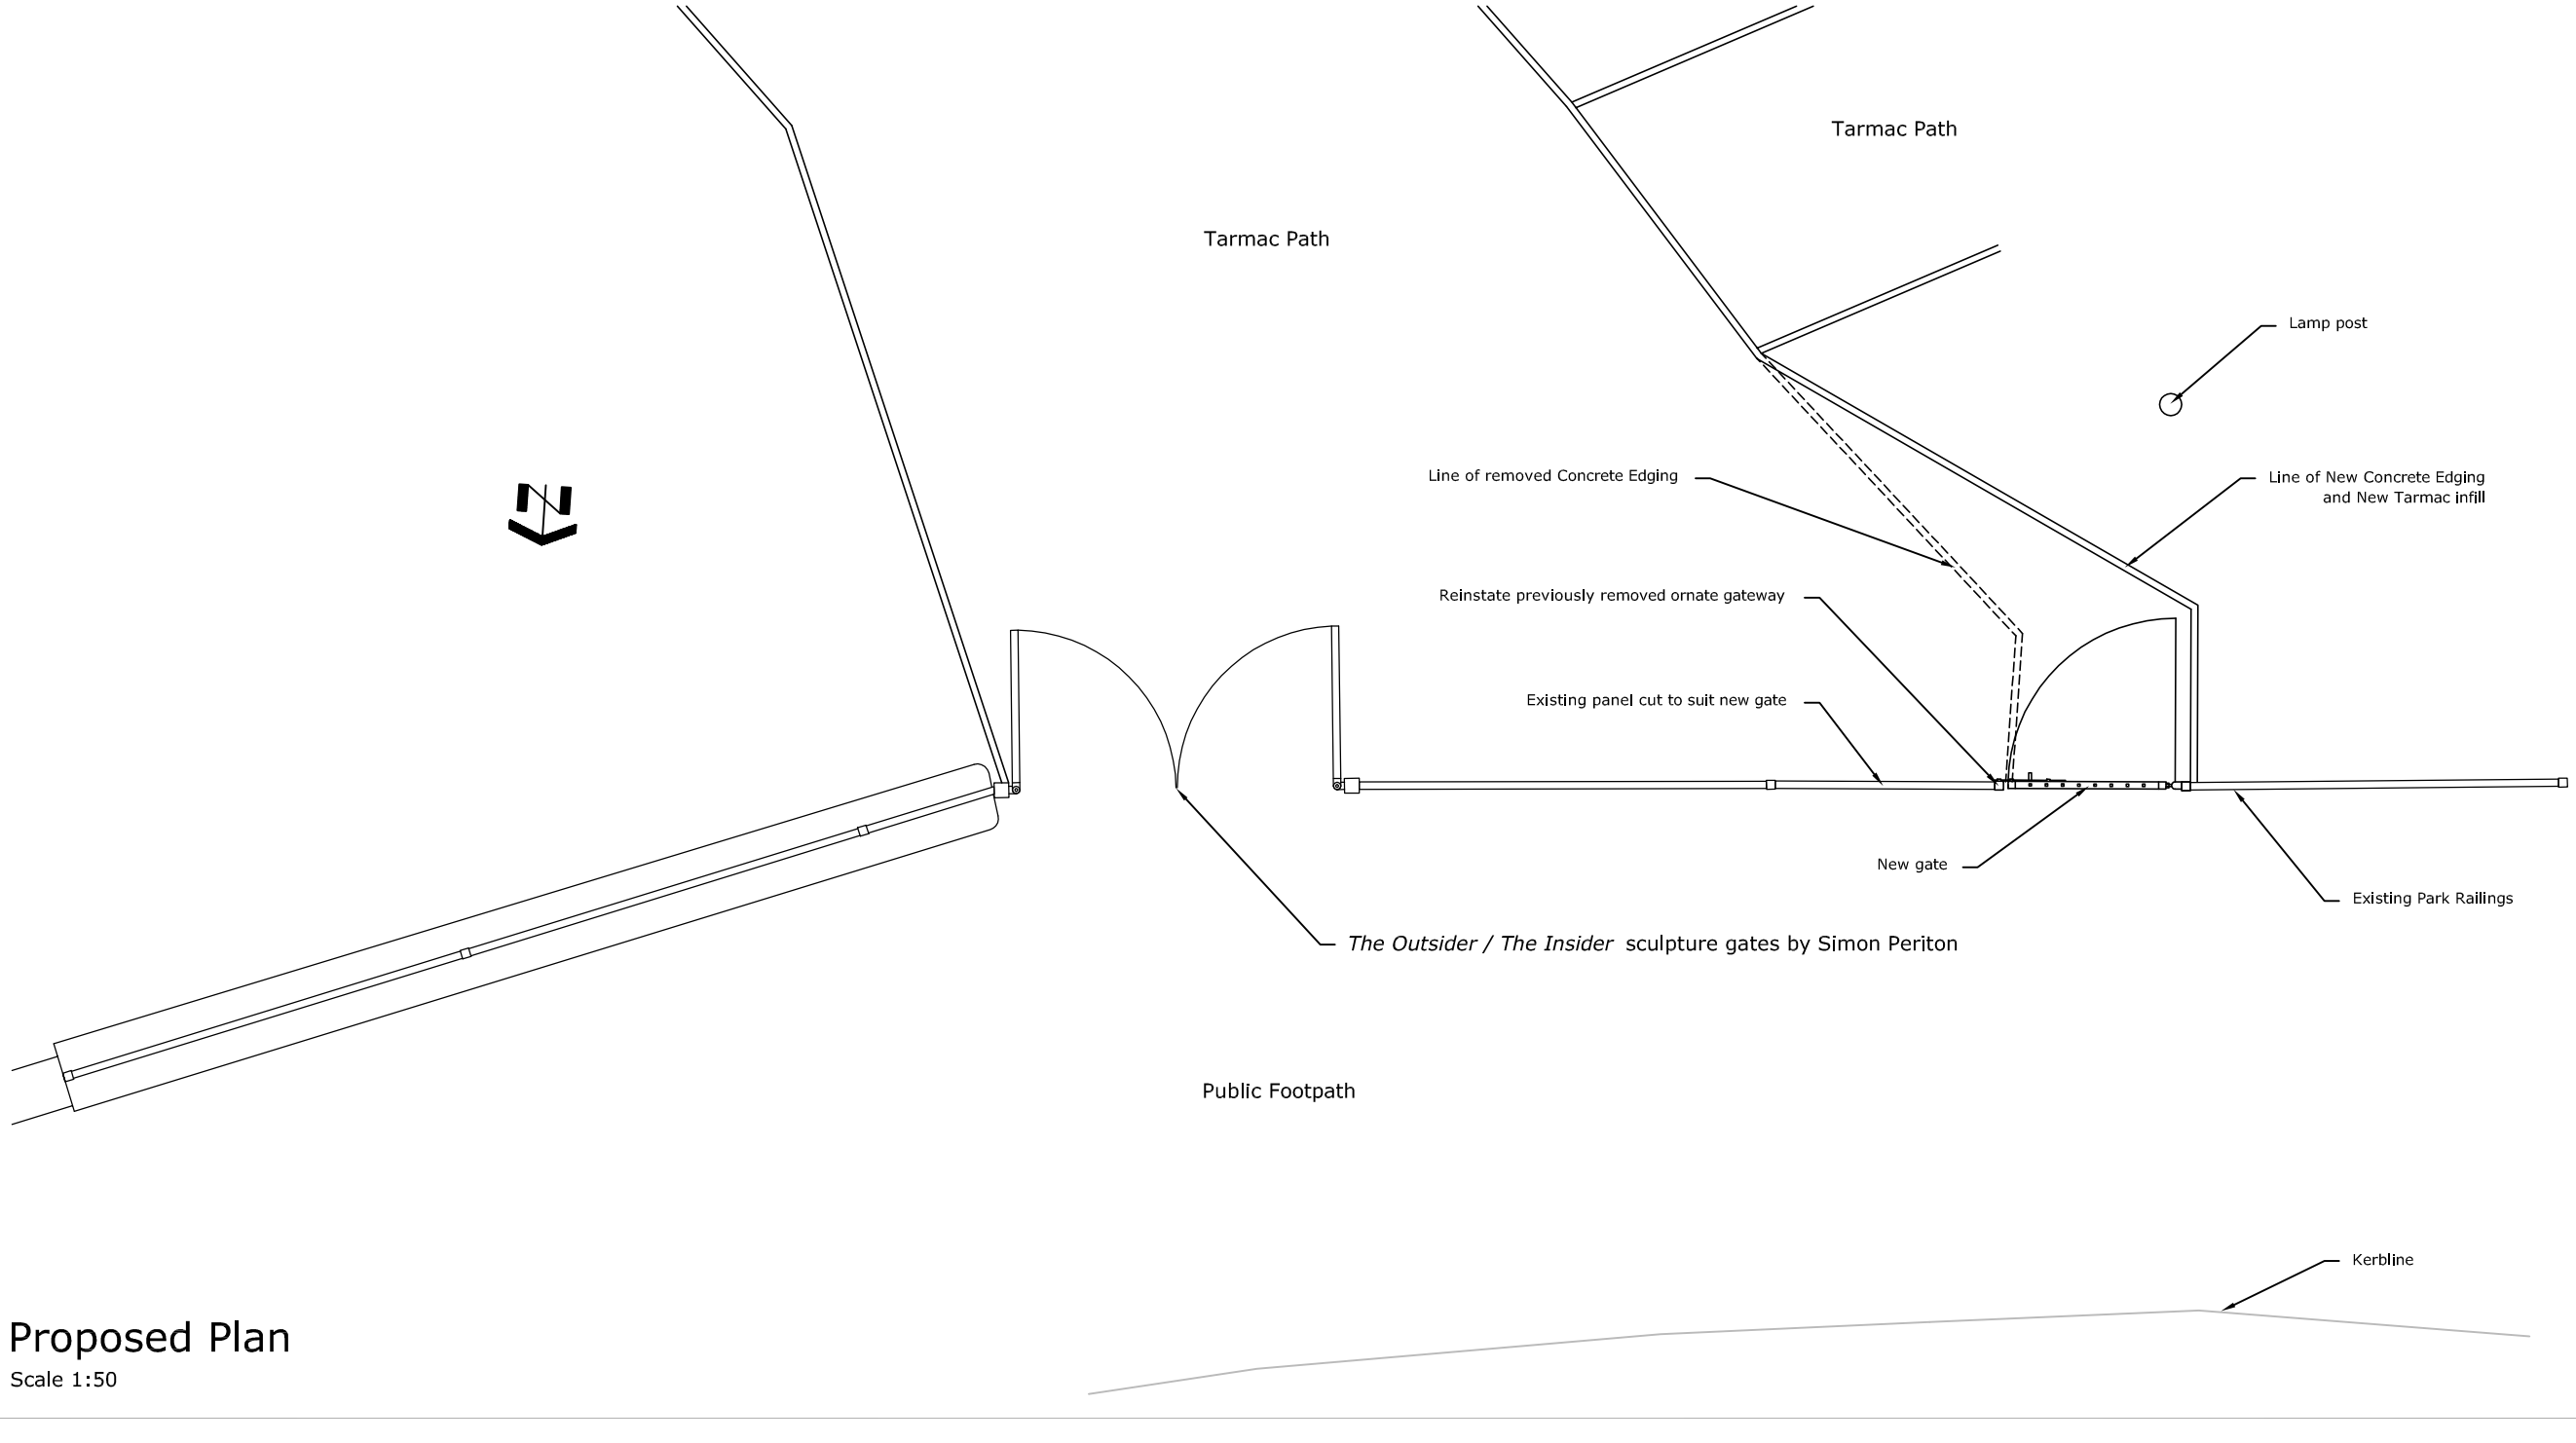

Proposed Plan

Scale 1:50

The University of Manchester

NOTES

1. DO NOT SCALE FROM THIS DRAWING.
2. ALL MEASUREMENTS ARE IN MILLIMETRES UNLESS STATED OTHERWISE.
3. THIS DRAWING IS TO BE READ IN CONJUNCTION WITH THE SPECIFICATION AND ALL RELEVANT ARCHITECTURAL, ELECTRICAL, MECHANICAL AND STRUCTURAL DRAWINGS.
4. (c) UNIVERSITY OF MANCHESTER. THIS DRAWING MUST NOT BE REPRODUCED WITHOUT PERMISSION.
5. DIRECTORATE OF ESTATES AND FACILITIES TO BE NOTIFIED OF ANY DISCREPANCIES.

IN ADDITION TO THE HAZARDS/RISKS NORMALLY ASSOCIATED WITH THE TYPES OF WORK DETAILED ON THIS DRAWING, NOTE THE FOLLOWING SIGNIFICANT RESIDUAL RISKS >

Item	Hazard	Risk
-		

Rev	Description	By	Date	Chk'd	Auth

The University of Manchester

Directorate of Estates and Facilities
Beyer Building
The University of Manchester
Oxford Road
Manchester
M13 9PL

Drawing Status
PLANNING

Project
Additional Gate into Whitworth Park

Building Name
Whitworth Park

Sub Site Name
-

Site Name
-

Drawing Title
Proposed Plan and Elevation

PM	Drawn	Checked	Authorised
CT	CT	-	-
Scale	**Date**	**Date**	**Date**
1:50 @A3	01/10/18	--/--/--	--/--/--

Drawing No. 031AA-7305-A101

Revision –