© Copyright: All rights reserved. This drawing must not be reproduced without permission.
Do not scale from this drawing. All dimension are in millimetres unless otherwise stated.
Any discrepancies should be reported to the Architect.

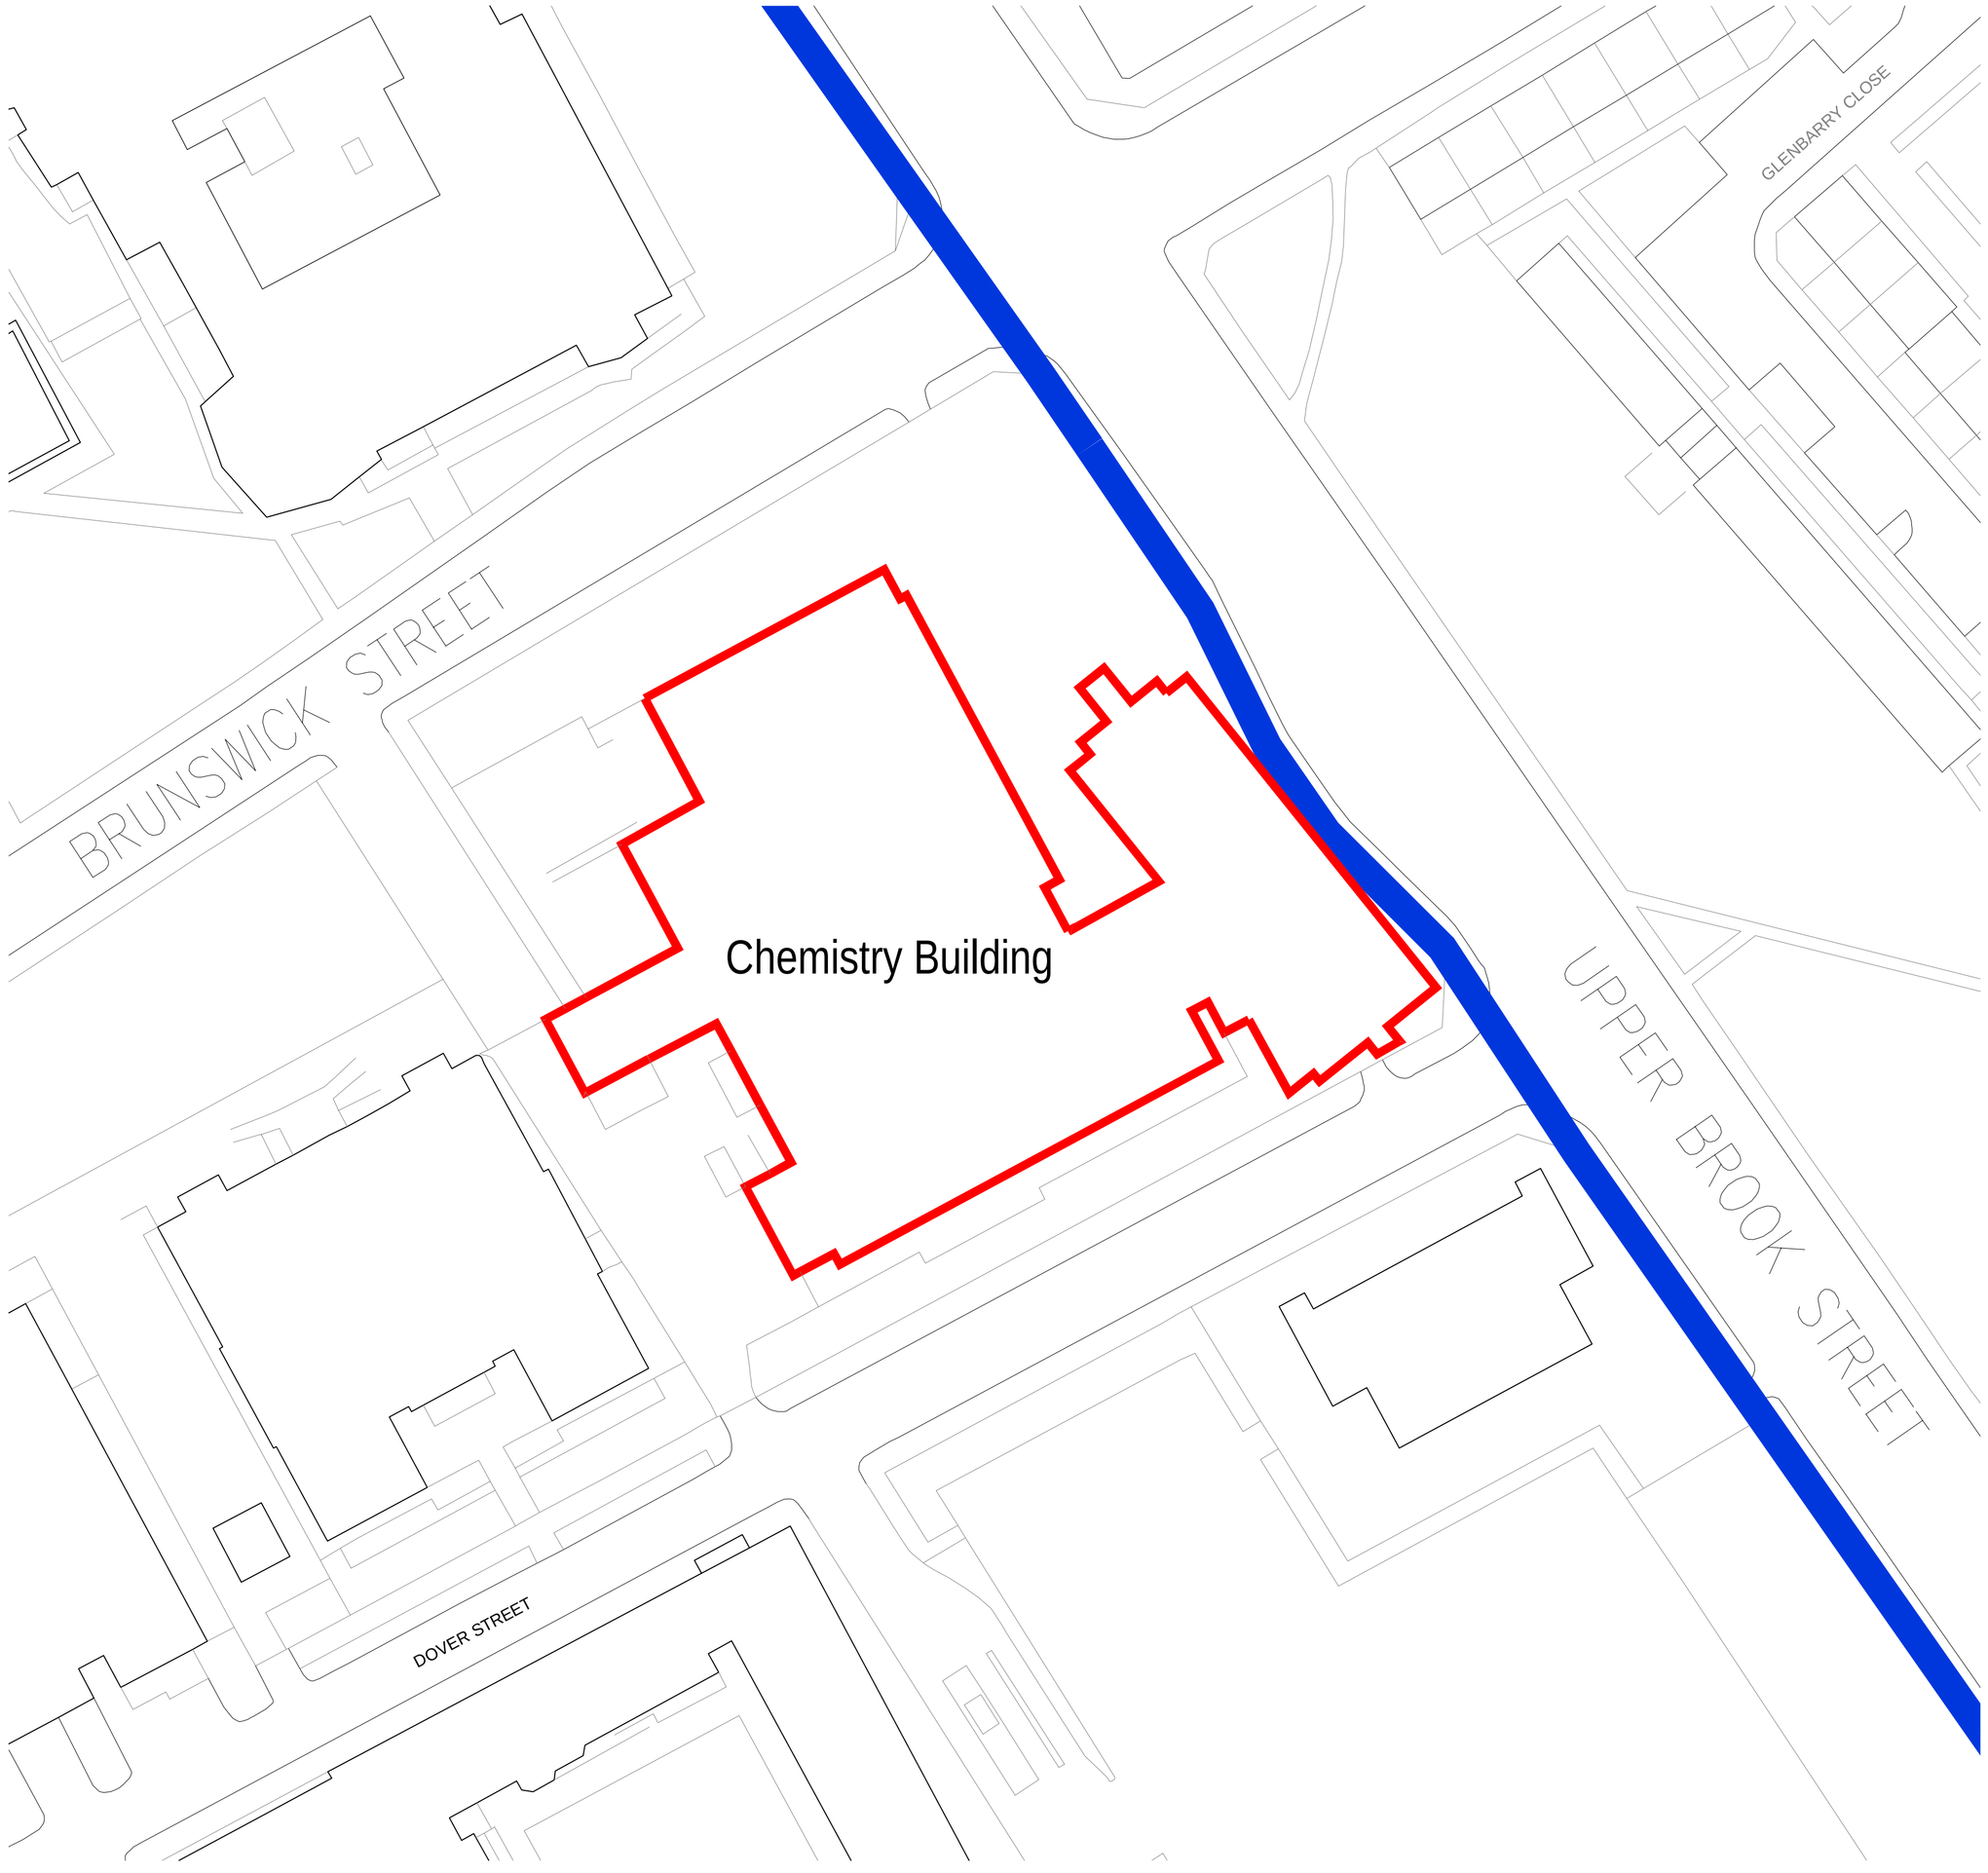

SITE PLAN

1:500 @ A1

0 10M 20M 40M

1:500

Key:

Land owned by UoM

Proposed site

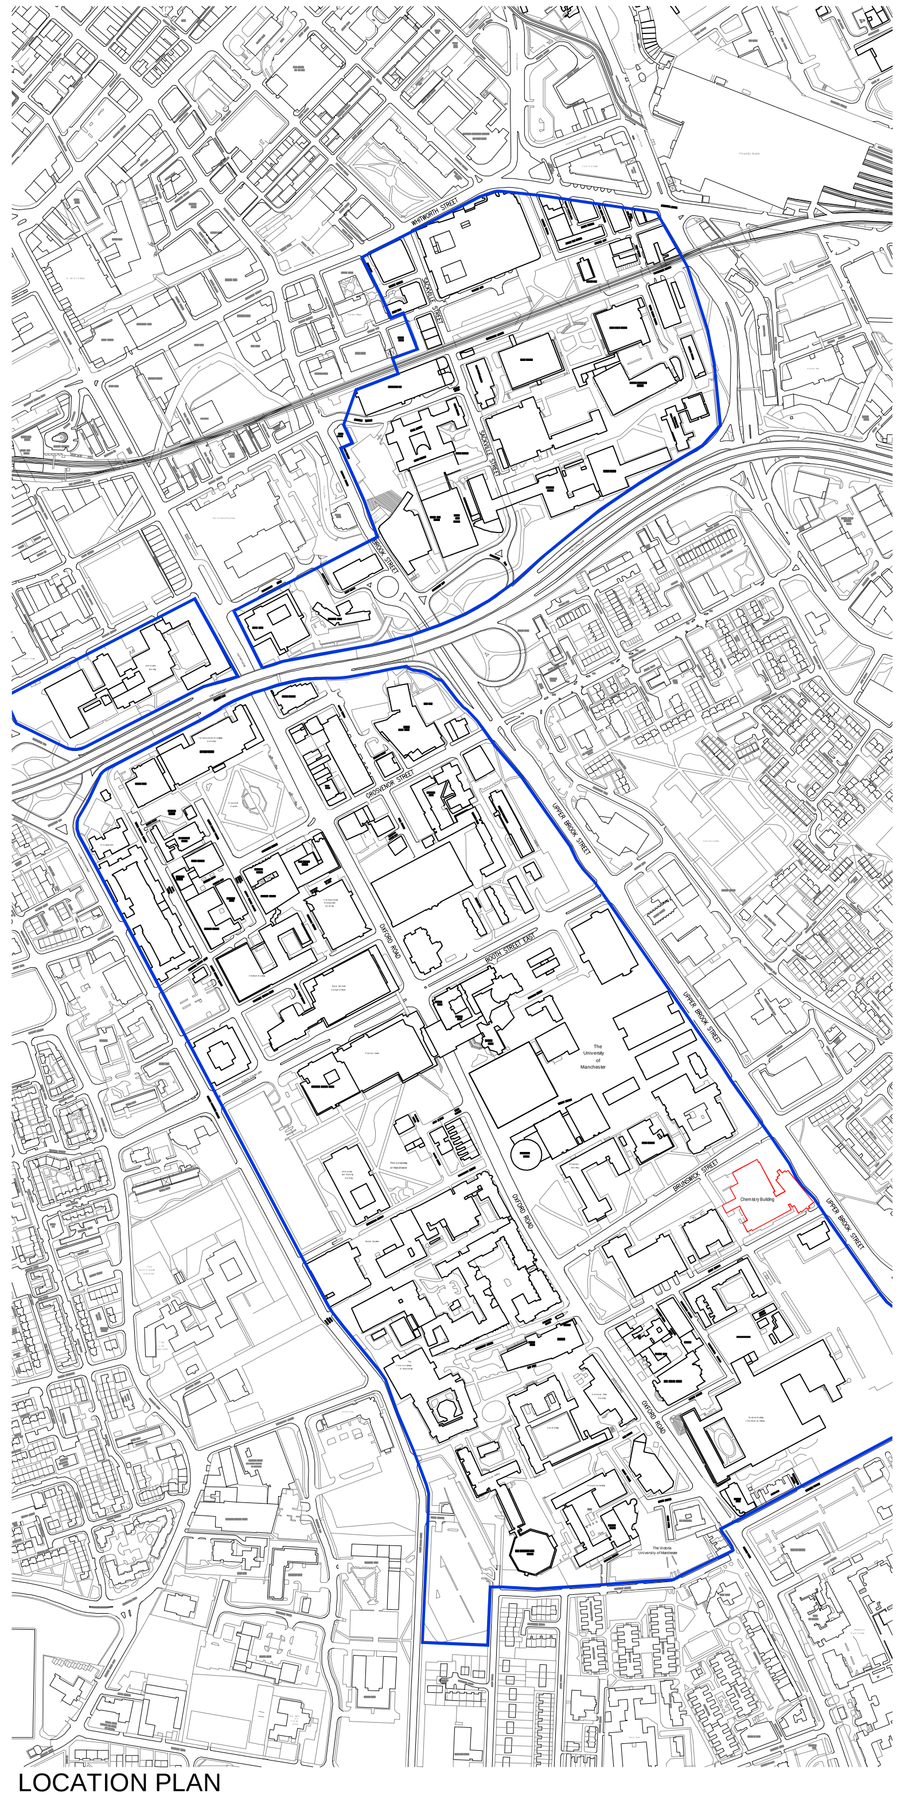

LOCATION PLAN

1:5000 @ A1

Revision	Description	Date	Drawn	Checked
-	First Issue. Issued for Comment/Approval.	23.11.17	FMW	HJR
	PLANNING ISSUE			

Halliday Meecham Architects Limited

111 Piccadilly Manchester M1 2HY
+44 (0)161 661 5566

4 Devonshire Street London W1W 5DT
+44 (0)203 440 5175

hma@hallidaymeecham.com
www.hallidaymeecham.com

HALLIDAY MEECHAM ARCHITECTS

Client:	University of Manchester
Project:	Chemistry Building Re-Engineering
Phase/ Location:	University of Manchester
Drawing:	Site Location Plan

Scale @ A1	Scale @ A3	Date:	Drawn:	Checked:	Job No.	Drawing No.	Revision
1:500	1:1000	08.09.18	FMW	HJR	5032	5376-HMA-02-XX-DR-00-00001	P1