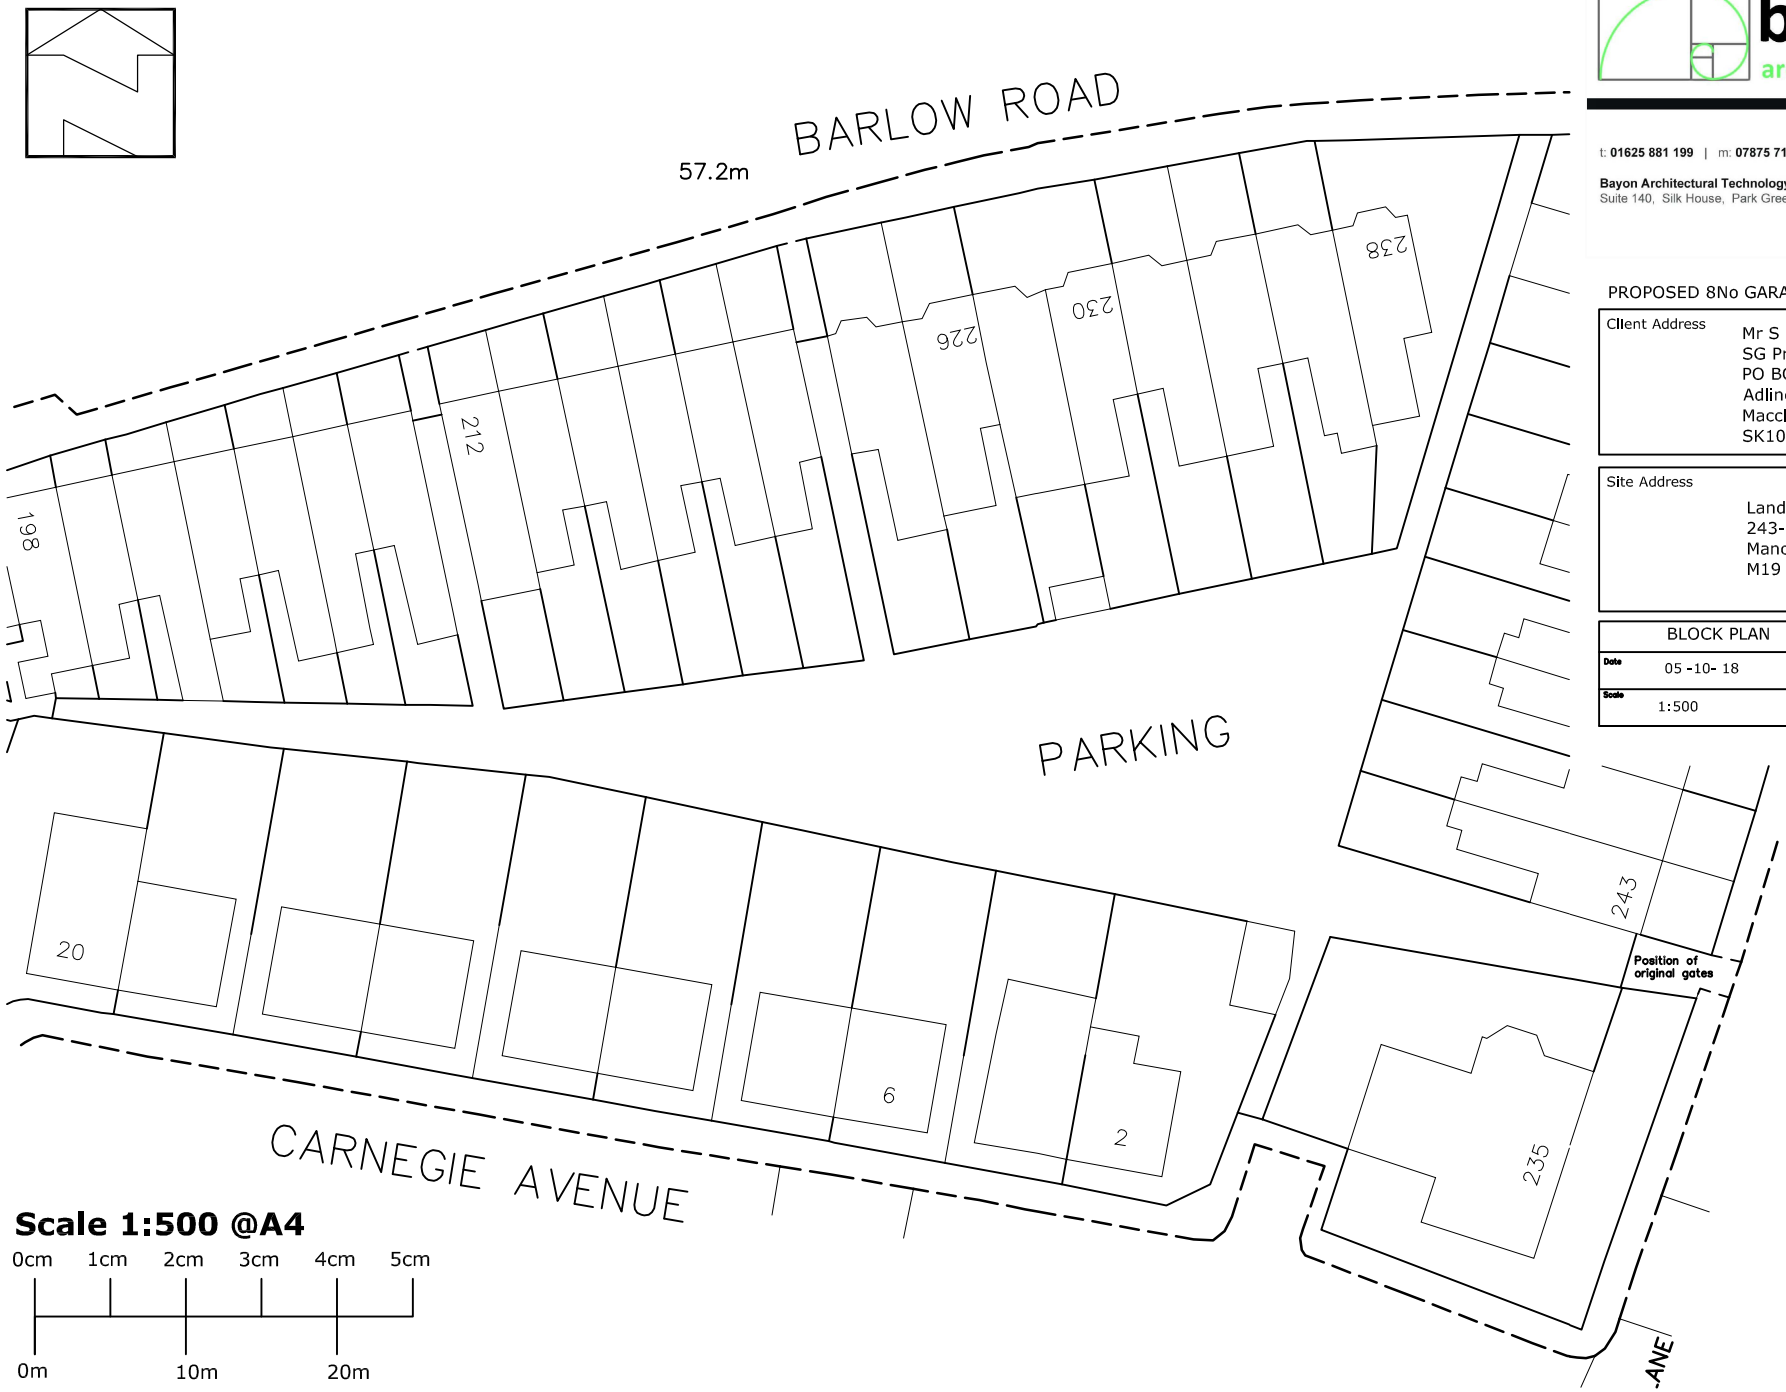


bayon
architecturaltechnology

t: 01625 881 199 | m: 07875 718 808 | info@bayon.at | www.bayon.at

Bayon Architectural Technology Limited
Suite 140, Silk House, Park Green, Macclesfield, SK11 7QJ

PROPOSED 8No GARAGES

Client Address
Mr S Gleave
SG Proprty
PO BOX 512
Adlington
Macclesfield
SK10 9DB

Site Address
Land To Rear of -
243-249 Broom Lane
Manchester
M19 3NA

BLOCK PLAN

Date	05 -10- 18	Drawing Ref.	C407
Scale	1:500	Drawing No.	2

A4