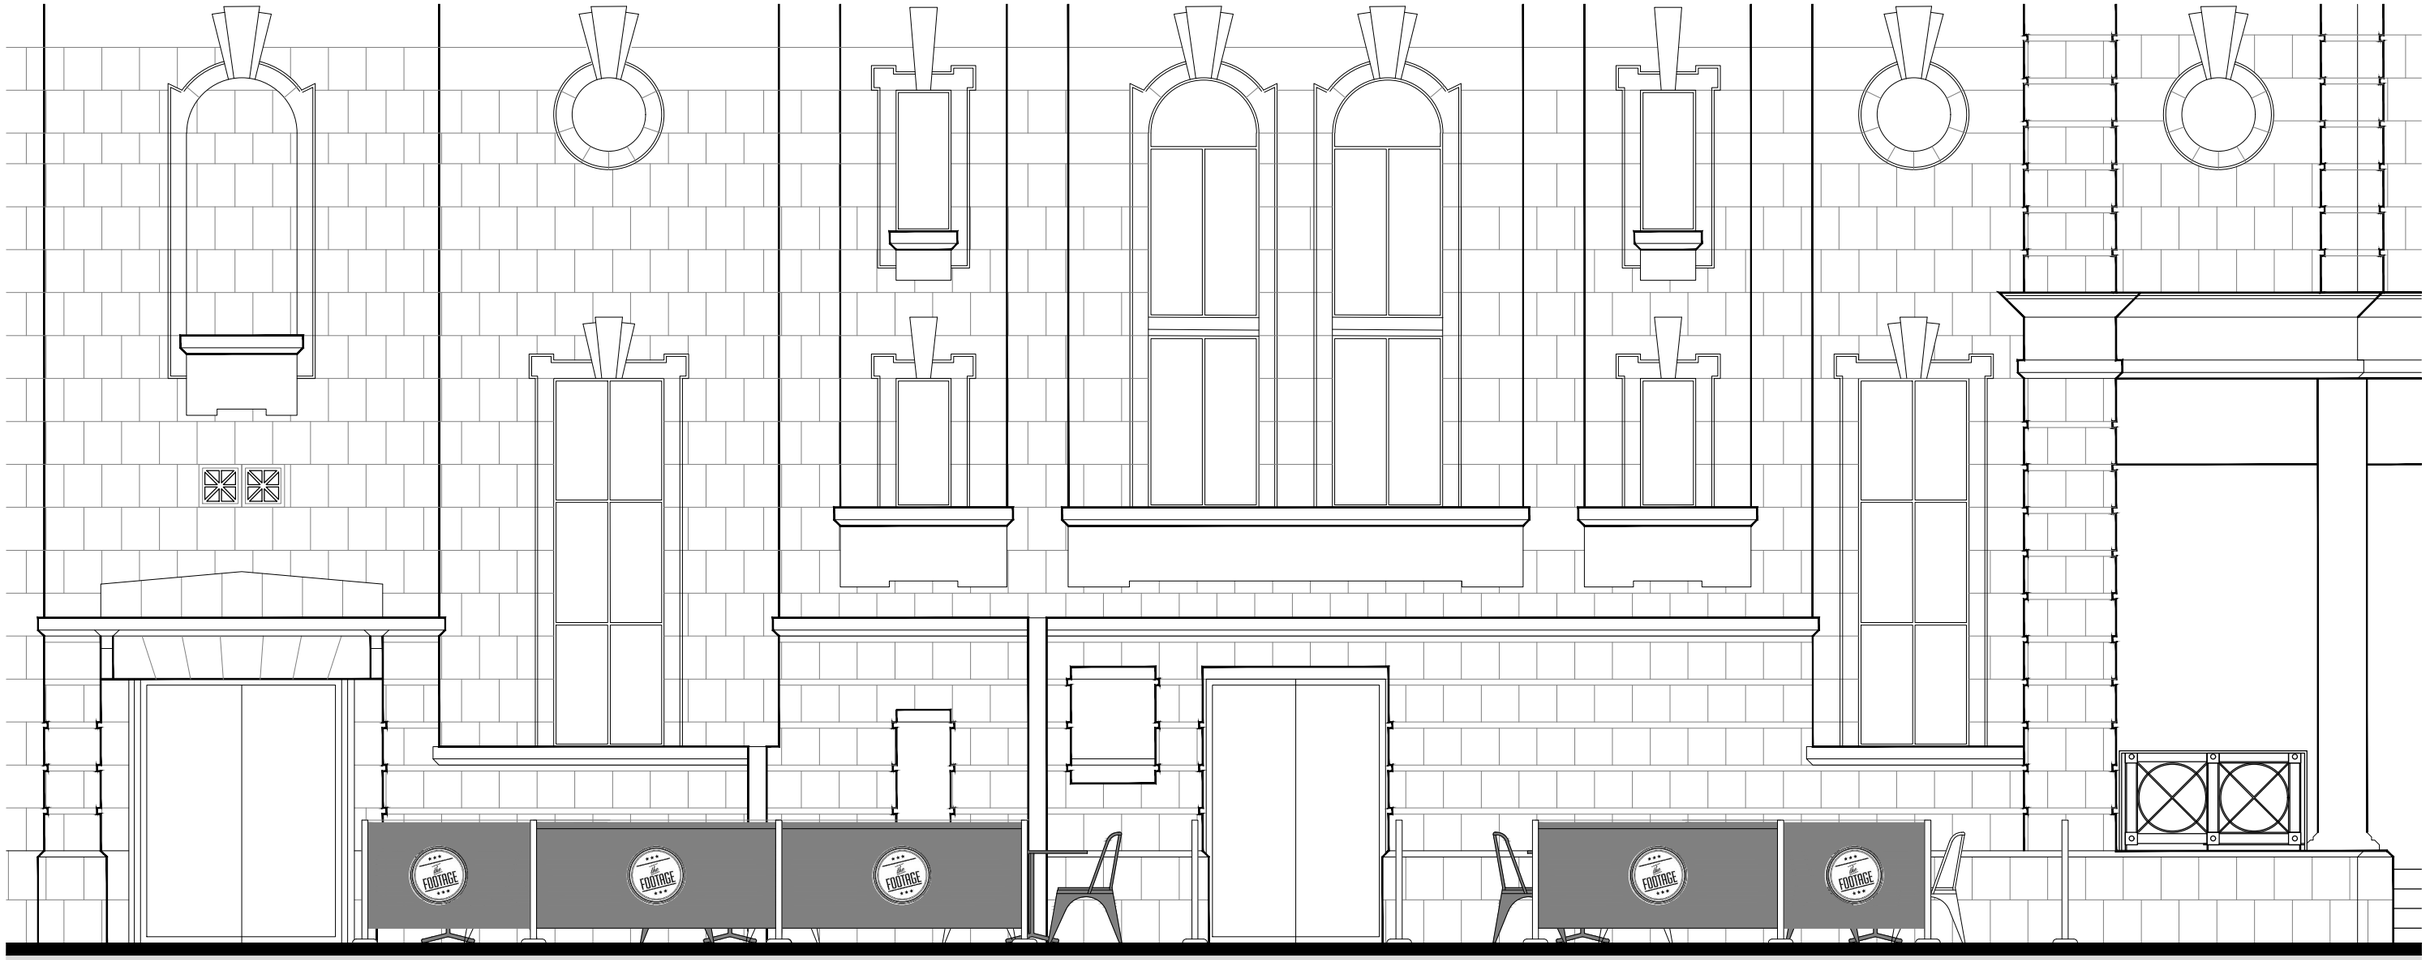


PROPOSED ELEVATION
1:50 @ A3

0.5 0 1 2

Metres (1:50)

Rev: Reason: Date:

Client:
STONEGATE PUB COMPANY LTD

Project:
THE FOOTAGE, GROSVENOR STREET
MANCHESTER, M1 7DZ

Title:
PROPOSED ELEVATION

Drawing: DHA/12687/05
Rev:
Scale: 1:50
Date: APR 2018

dha urban design

Eclipse House, Eclipse Park. Sittingbourne Road
Maidstone, Kent. ME14 3EN

t: 01622 776226 f: 01622 776227
e: info@dhaplanning.co.uk w: www.dhaplanning.co.uk

No reproduction by any method of any part of this document is permitted without the consent of the copyright holders.
Produced for Town and Country planning purposes only.

© Crown Copyright 2017. All rights reserved. Licence Number: 100031961

CAD Reference: DHA_12687_The Footage

A3