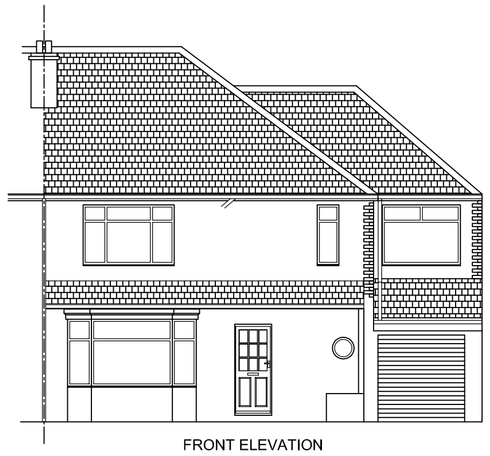

FRONT ELEVATION
AS EXISTING



REAR ELEVATION
AS EXISTING

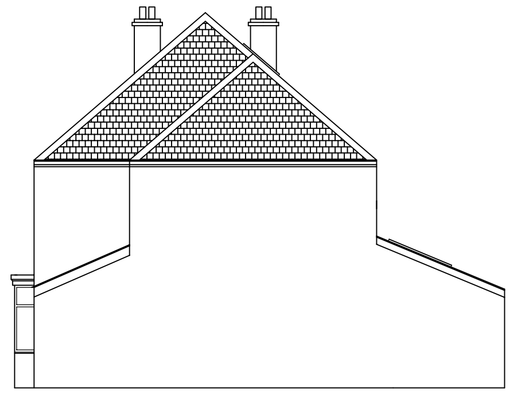

GABLE ELEVATION
AS EXISTING

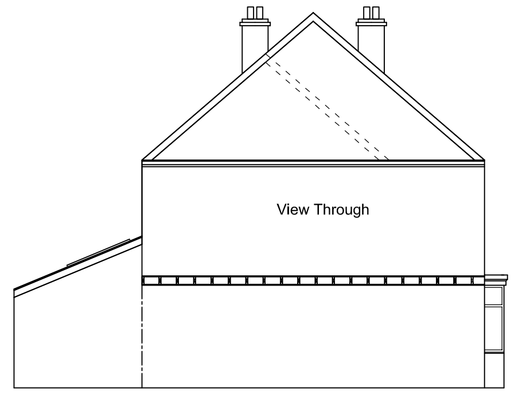

GABLE ELEVATION
AS EXISTING

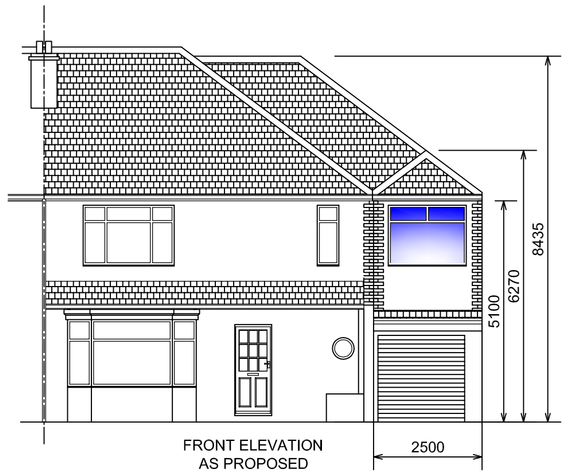

FRONT ELEVATION
AS PROPOSED



REAR ELEVATION
AS PROPOSED

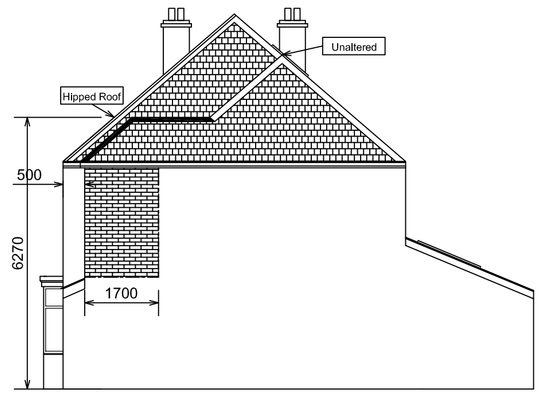

SIDE GABLE ELEVATION
AS PROPOSED

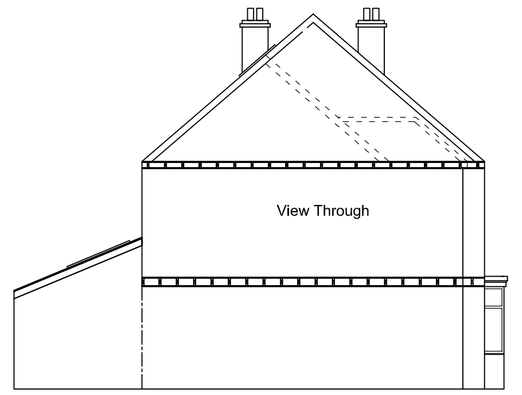

SIDE ELEVATION
- UNALTERED

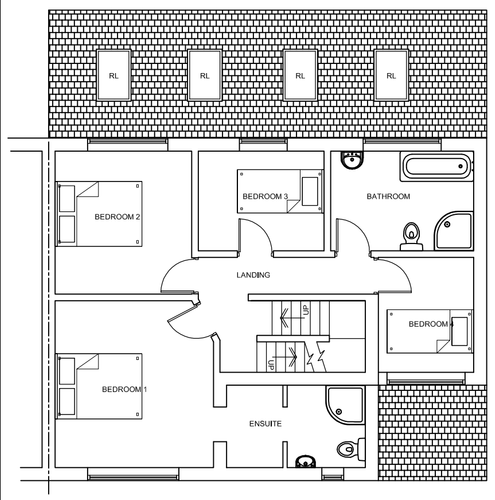

FIRST FLOOR PLAN
AS EXISTING

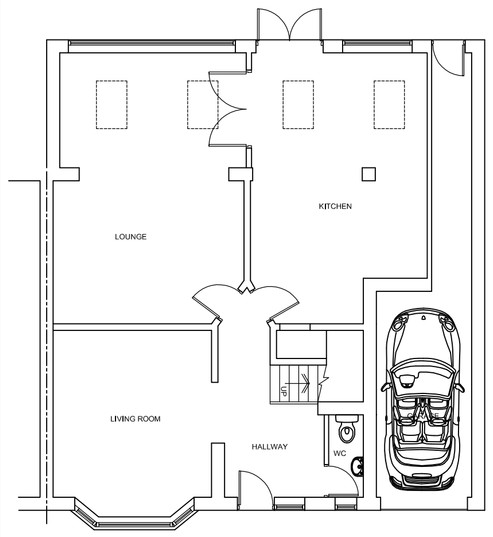

GROUND FLOOR PLAN
AS EXISTING

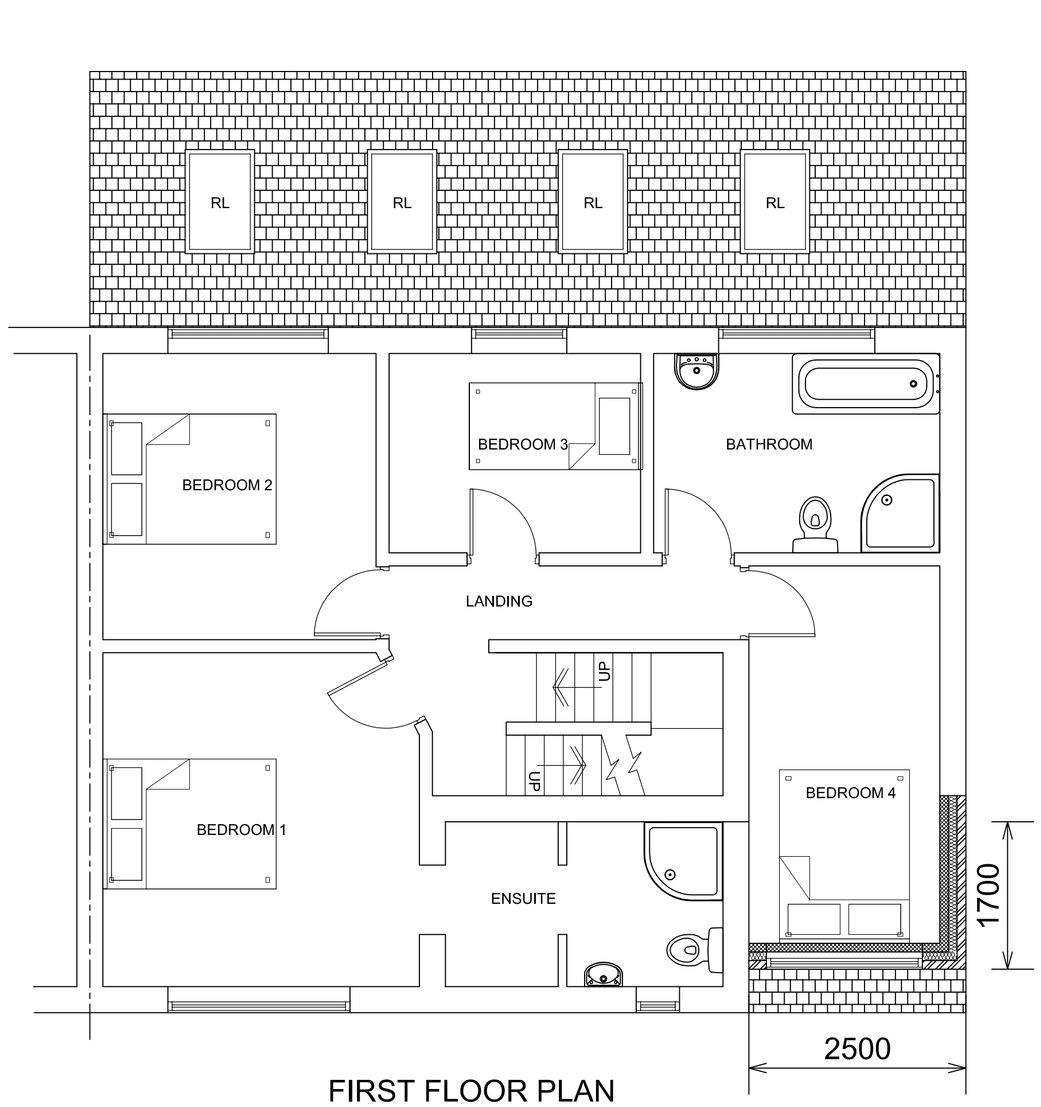

FIRST FLOOR PLAN
AS EXISTING

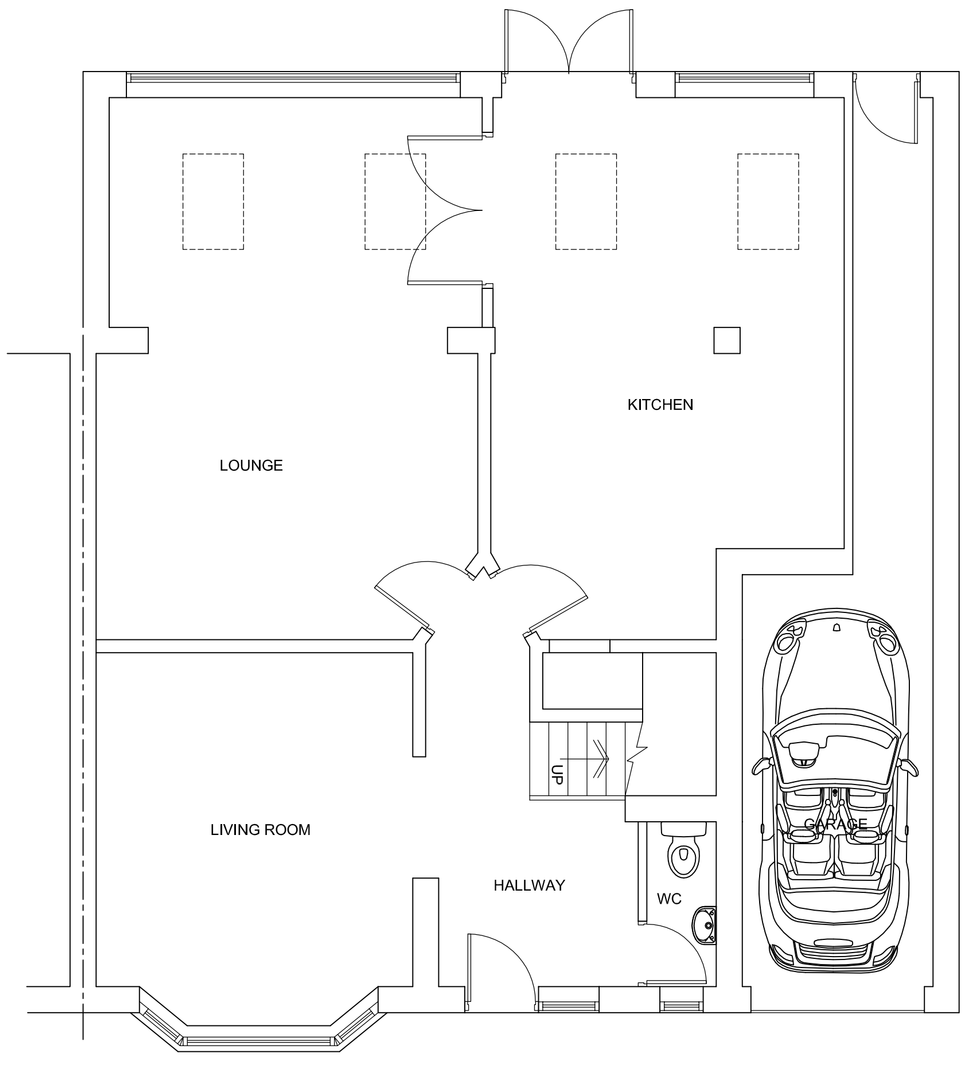

GROUND FLOOR PLAN
- UNALTERED

BUILDING REGULATIONS NOTES - ALL MEASUREMENTS TO BE CHECKED ON SITE THE PRINCIPAL CONTRACTOR (THE SITE BUILDER), ANY DESCREPANCIES TO BE REPORTED TO THE PLAN DRAWER

See noted drawings.

0mm 2500mm 5000mm

SCALE BAR 1:50

0mm 5000mm 10000mm

SCALE BAR 1:100

Rev	Description	Date

Project

FIRST FLOOR SIDE EXTENSION TO 69 DALSTON DRIVE, DIDSBURY, MANCHESTER. M20 5LQ

Client

MR & MRS CRANE

Contract. No.	Drg. No.	Revision	Scale 1:50 & 1:100 @ A1	
	2		By MCC	Date SEPT 2018
			Chkd	

Drawing Title

EXISTING AND PROPOSED PLANS

MIKE CARR - MSc MRTPI
Town Planning Consultant

17 BROOKSIDE AVE
ECCLESTON
ST. HELENS
WA10 4RN

Telephone:078502034482

E-mail:miketa@blueyonder.co.uk