


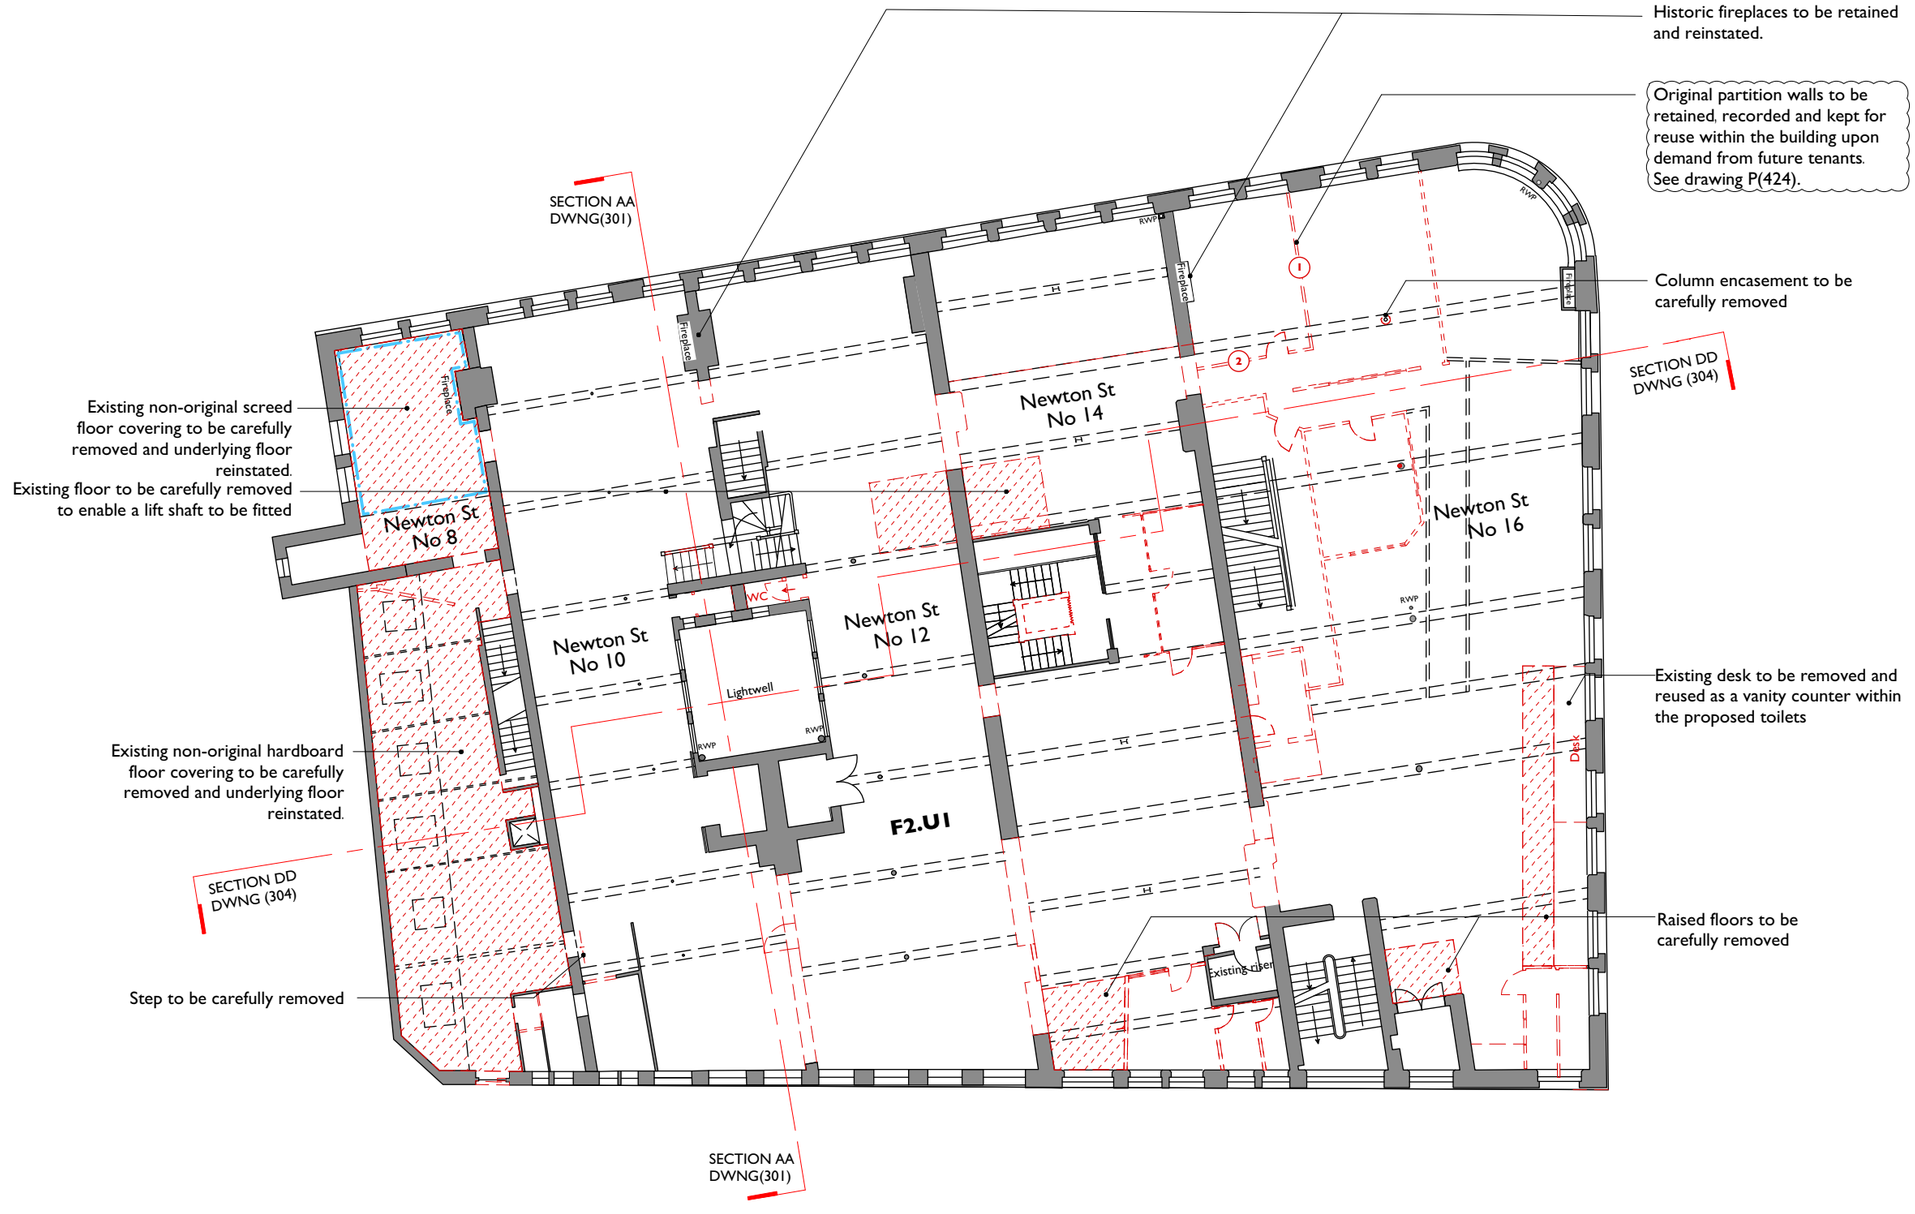

Original partitions to be carefully removed and kept for reuse by future tenants.



COPYRIGHT OF ATELIER MB LTD
DO NOT SCALE FROM THIS DRAWING
DIMENSIONS TO BE CHECKED ON SITE

N

KEY

- Existing
- Proposed
- Downstand beams
- Existing to be removed

Rev	Note	DRN	CHK
F 14.11.18	Minor revisions to annotation.	ZS	ZS
E 10.10.18	Strip out extent revised following consultation with MCC. Annotation revised.	ZS	ZS
D 15.05.18	Images of fireplaces to be relocated added.	ZS	AB
C 11.05.18	Annotations revised/ added.	ZS	AB
B 23.11.17	Plan revised.	ZS	AB
A 27.10.17	Extent of strip-out revised.	ZS	AB

8-16 Newton Street

Second Floor Plan
Proposed Strip Out

scheme 1665
drwg no. **P(141)**
rev F

scale **1:200@A3**
date first drawn May 18
drawn ZS

SK sketch P proposed T tender C construction AB asbuilt

www.ateliermb.co.uk
t 0161 236 0051
e architect@ateliermb.co.uk

Atelier MB
Urban Architects