
AS PROPOSED SITE PLAN 1:500

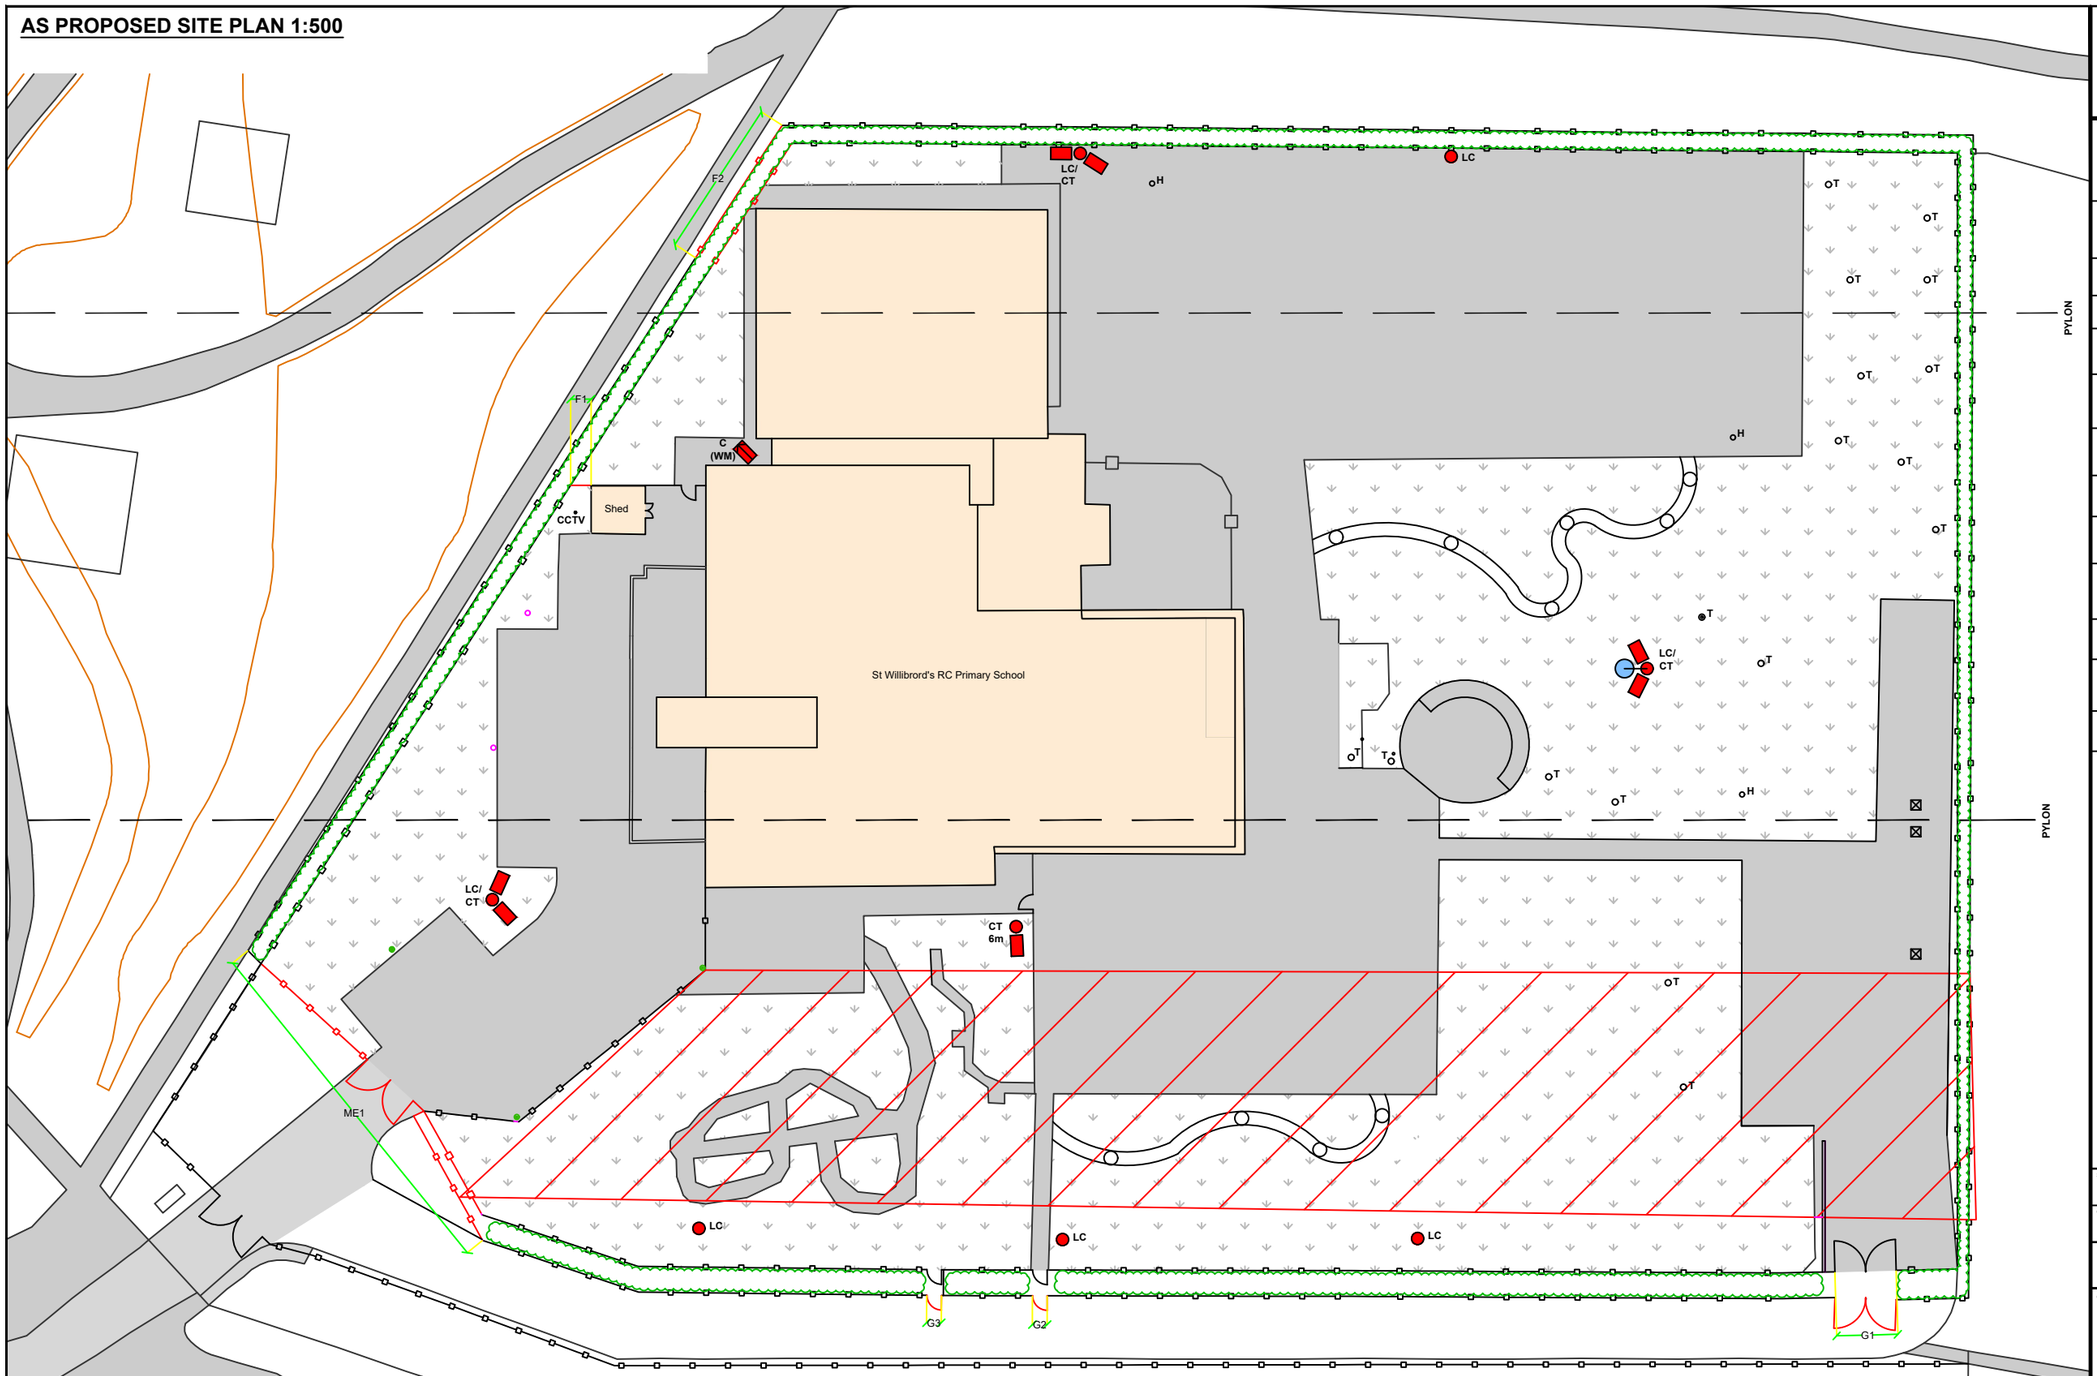

NOTE: Contractor is to verify all dimensions and levels on site prior to site works commencement. Under no circumstances are any dimensions or levels to be scaled from this drawing number for the purpose of manufacturing components. Contractor to report any discrepancies to the Designer.

DRAWING KEY


— — —	Denotes line of overhead electrical cables from nearby Pylon.
	Denotes below ground gas pipe zone.
T	Denotes position of existing tree.
	Denotes position of existing lighting columns.
G1	Existing 2No. 2.4m tall gates to be increased in height by 1.0m to 3.4m.
G2	Existing 2No. 2.4m tall gates to be increased in height by 1.0m to 3.4m and cover-plates installed to locks.
G3	Existing 2No. 2.4m tall gates to be increased in height by 1.0m to 3.4m and cover-plates installed to locks.
F1 F2	Existing 2.4m tall fencing to be increased in height by 1.0m to 3.4m.
ME1	Denotes line of existing 2.4m tall entrance fencing and gates, to be increased in height by 1.0m to 3.4m.
LC/CT	Denotes position of new lighting / camera columns at 8.0m height. Cameras at 6m and lights at 8m.
LC	Denotes position of new lighting columns at 8.0m height. Lights at 8.0m.
C (WM)	Denotes position of new wall mounted camera, to be positioned at high-level to external masonry of school building.
	Denotes position of new External PTZ (dome) camera fixed to new lighting column at 6.0m height.

FENCING ELEVATIONS 1:50

AS EXISTING PALADIN FENCING



AS PROPOSED PALADIN FENCING

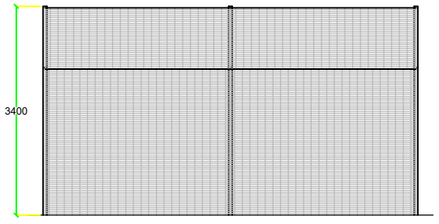

SCALE		SIGNATURE	DATE
1:500 / 1:50	DRAWN	LK	30/10/2018
ORIGINAL SIZE	CHECKED	MB	30/10/2018
A3	APPROVED	MCB	30/10/2018

This drawing is copyright and may not be reproduced or made use of unless expressly agreed by Bradbury Consulting

CLIENT
Board of Governors
St Willibrord's RC Primary School
Vale Street
Clayton
Manchester
M11 4WR

PROJECT
External Security Improvements

BRADBURY CONSULTING
Handforth, Cheshire
TEL: 01625 522209

TITLE
As Proposed Site Plan

JOB NO.
2018.023

DRAWING NUMBER
2018.023.PL02C