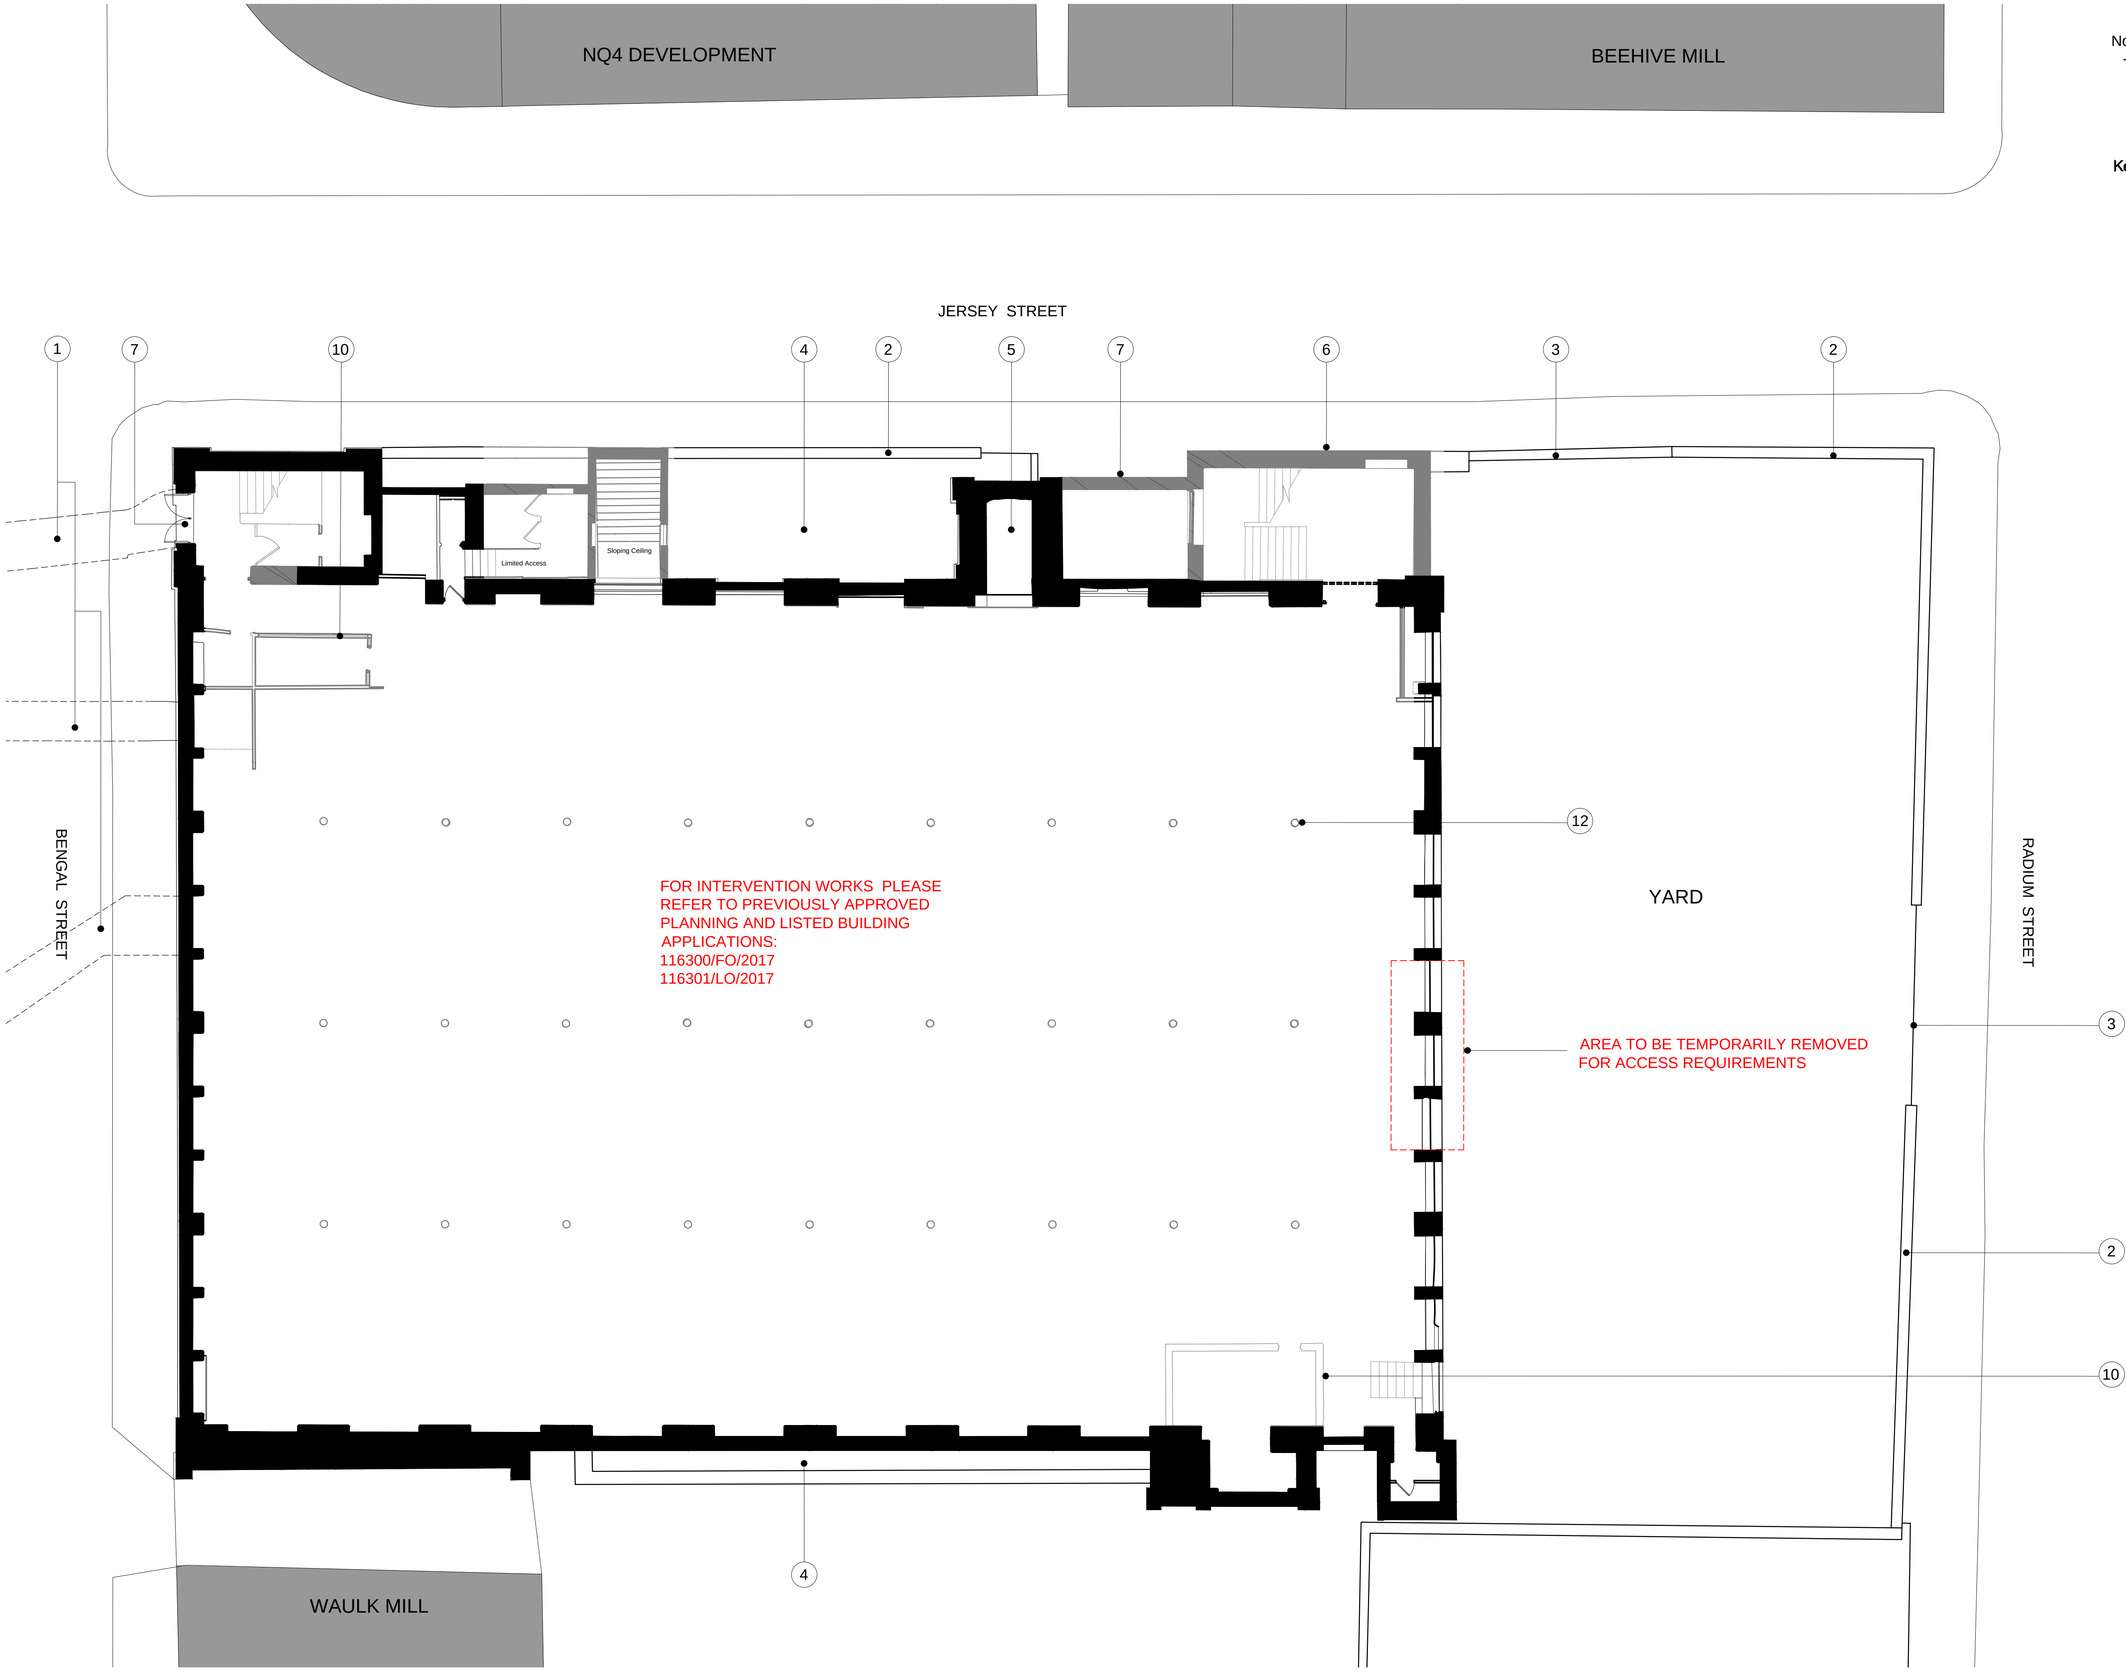


Notes:

- This drawing is based on survey information provided by Malcolm Hughes Land Surveyors Ltd 18695 Basement Plan (10-01-17)

Key:

1. Tunnels
2. Existing boundary wall
3. Existing gates
4. Lightwell
5. Lift shaft
6. 1960s staircase block
7. External doors
8. Existing sliding door
9. Cast iron brackets
10. Internal partitions
11. Roof covering
12. Cast iron columns

The contractor is responsible for checking dimensions, tolerances and references. Any discrepancy to be verified with the Architect before proceeding with the works. Where an item is covered by drawings to different scales the larger scale drawing is to be worked to.

Do not scale drawing. Figured dimensions to be worked to in all cases.

CDM REGULATIONS 2015. All current drawings and specifications for the project must be read in conjunction with the Designer's Hazard and Environment Assessment Record

All intellectual property rights reserved.

N

0 5 1 2 3 4 5 10m

Rev	Date	Description
/	28/09/18	First Issue

Dwn	Ckd
JA	JM

Drawn	JA
Checked	SC
Date	28/09/18
Scale @ A1	1:100

NEW LITTLE MILL

Existing
Level 0 Plan

AA7684C 2100
/
PLANNING

PRP
prp-co.uk
Manchester
0161 242 8950