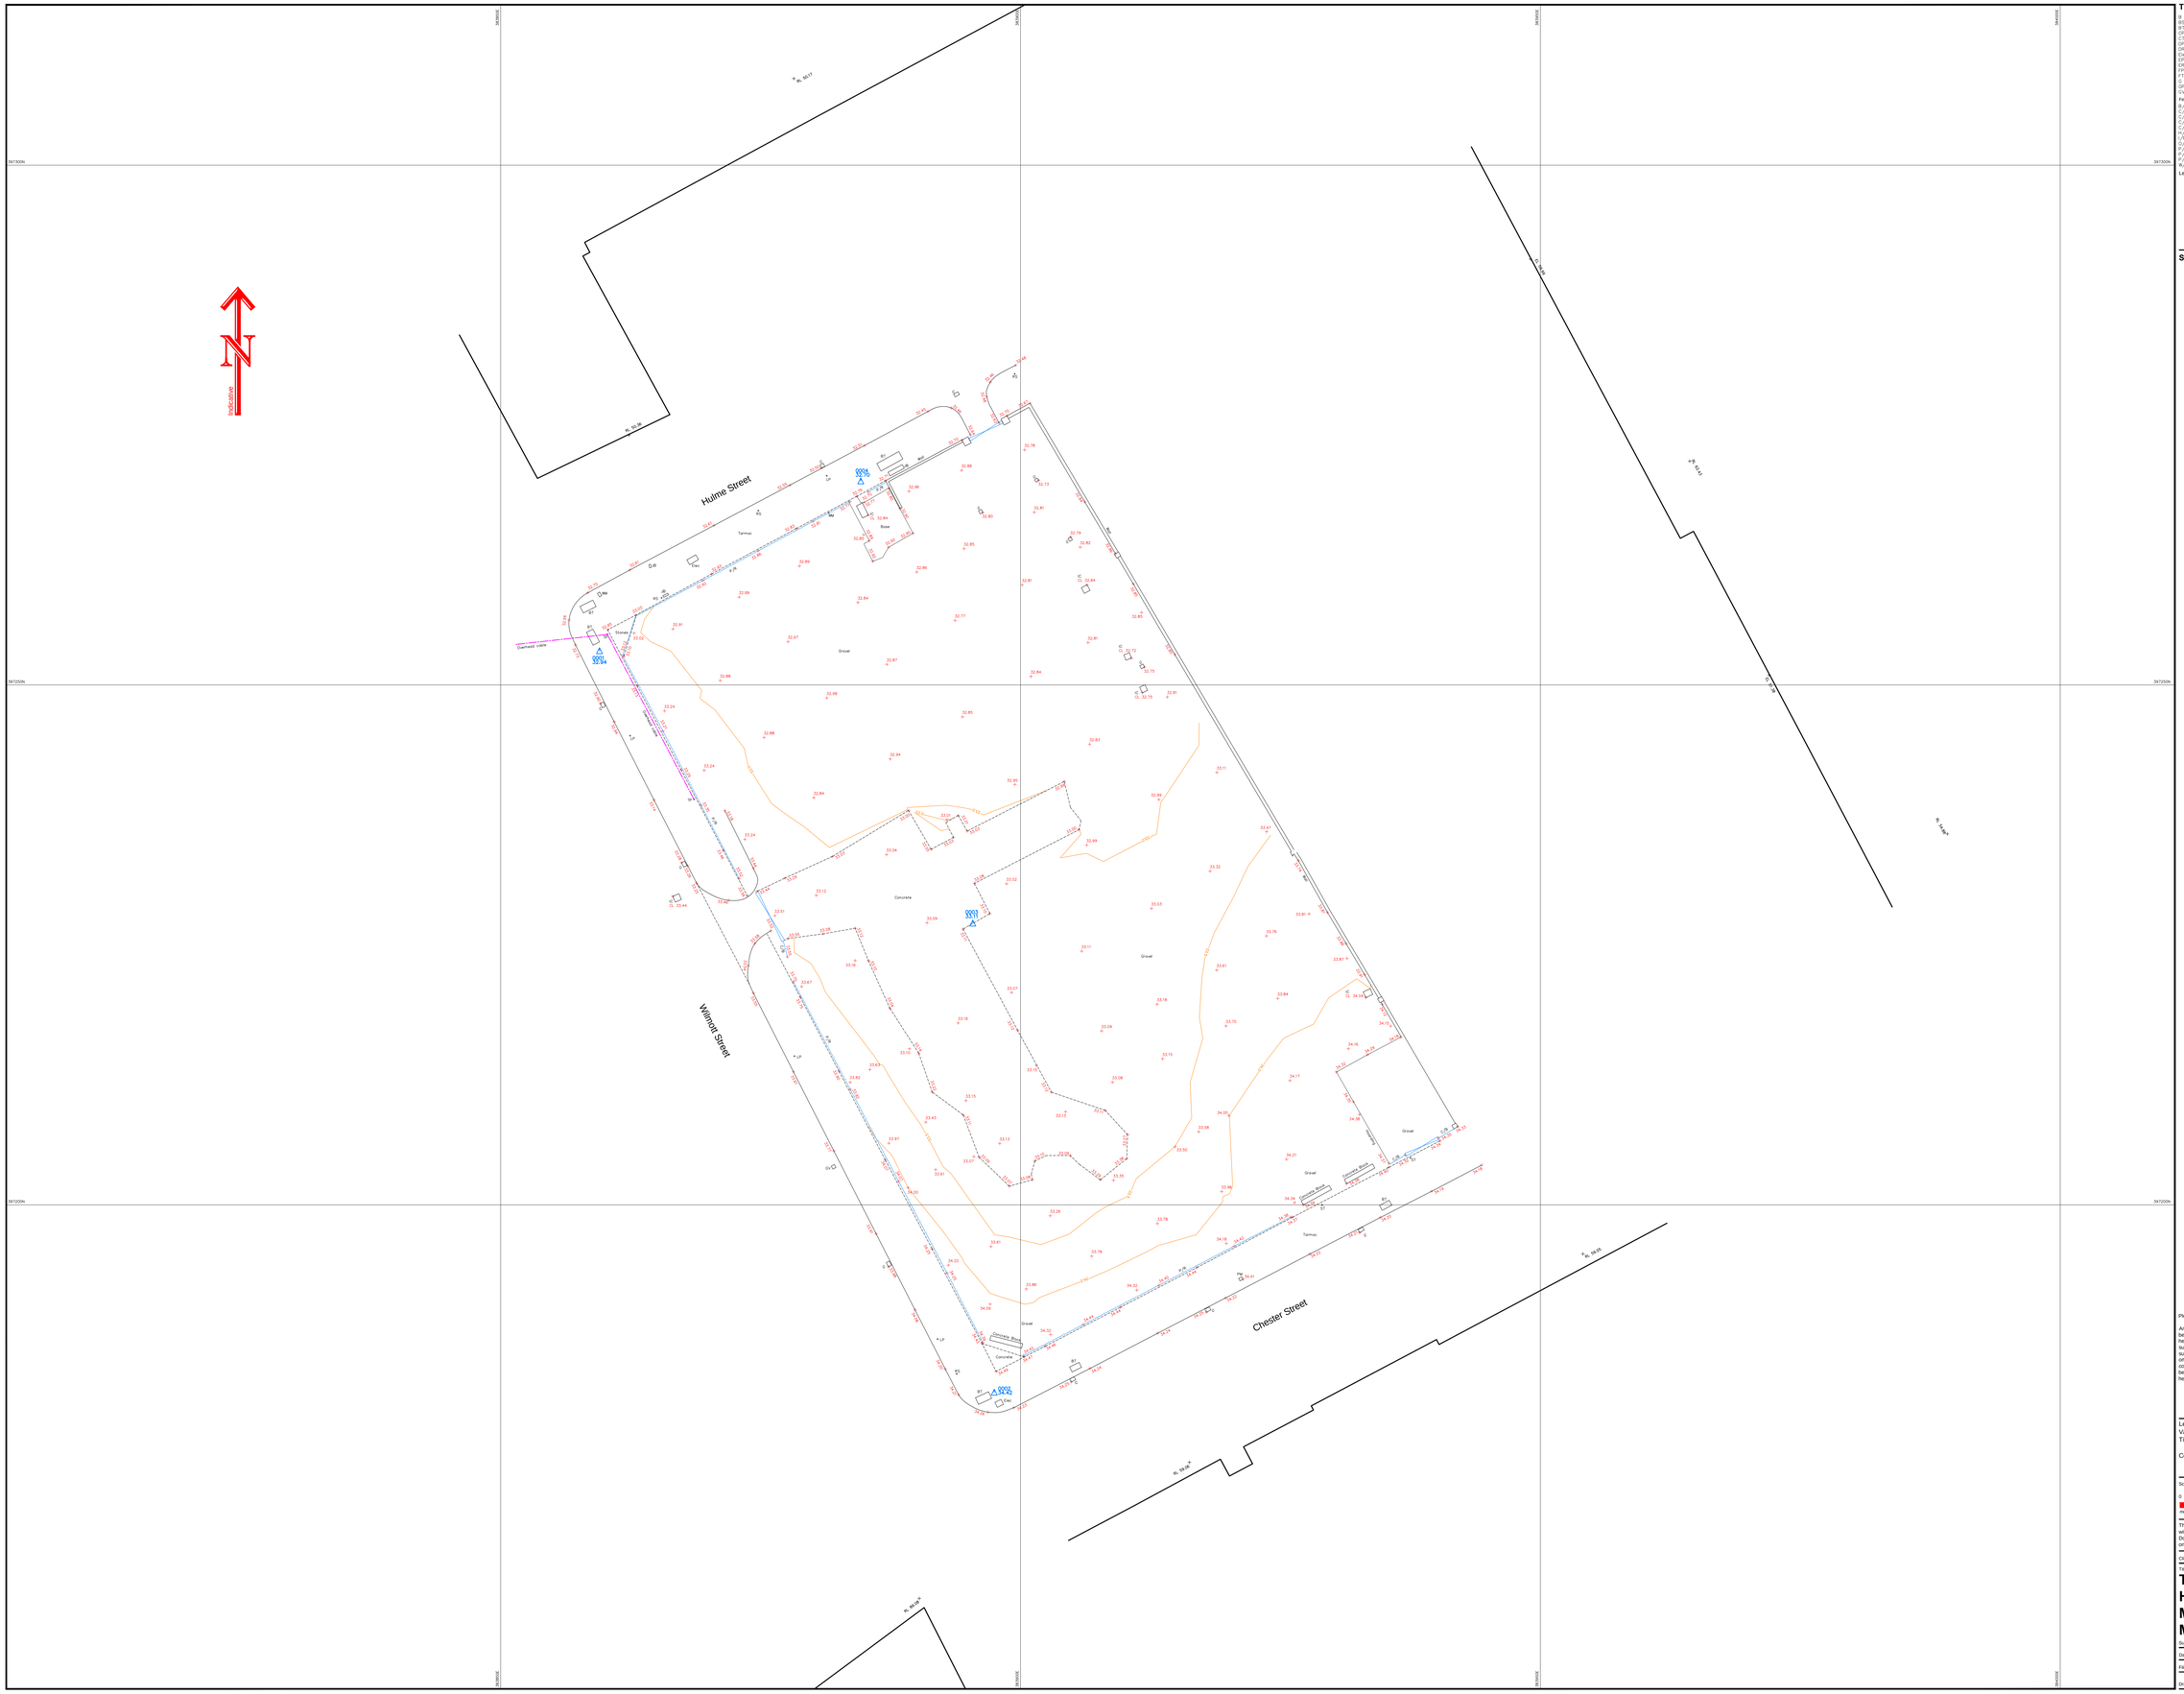
383650E
383700E
383750E
397300N
397250N
397200N
Hulme Street
Willmott Street
Chester Street
Overhead cable
Concrete Kerb
Tarmac
Gravel
Concrete
Stones
Grass
Rose
Hedge
Fence
Wall
Ch
Elec
Mw
Ph
Tr
Lp
Cp
Ch
Ch
Ch