
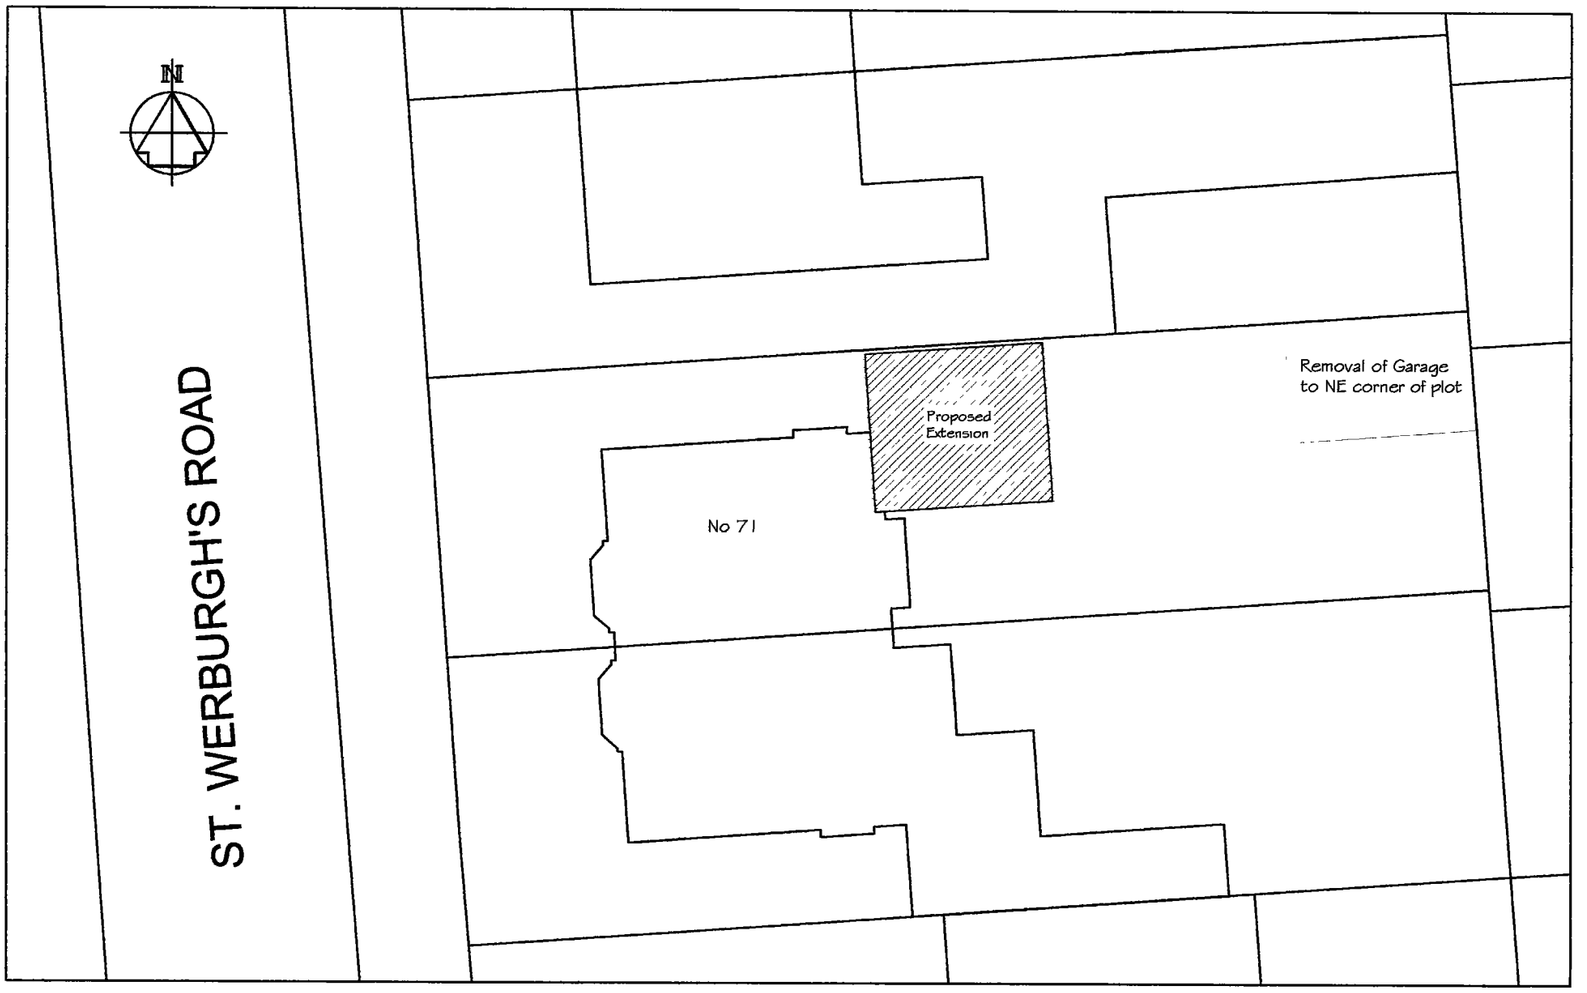


Proposed Site Plan

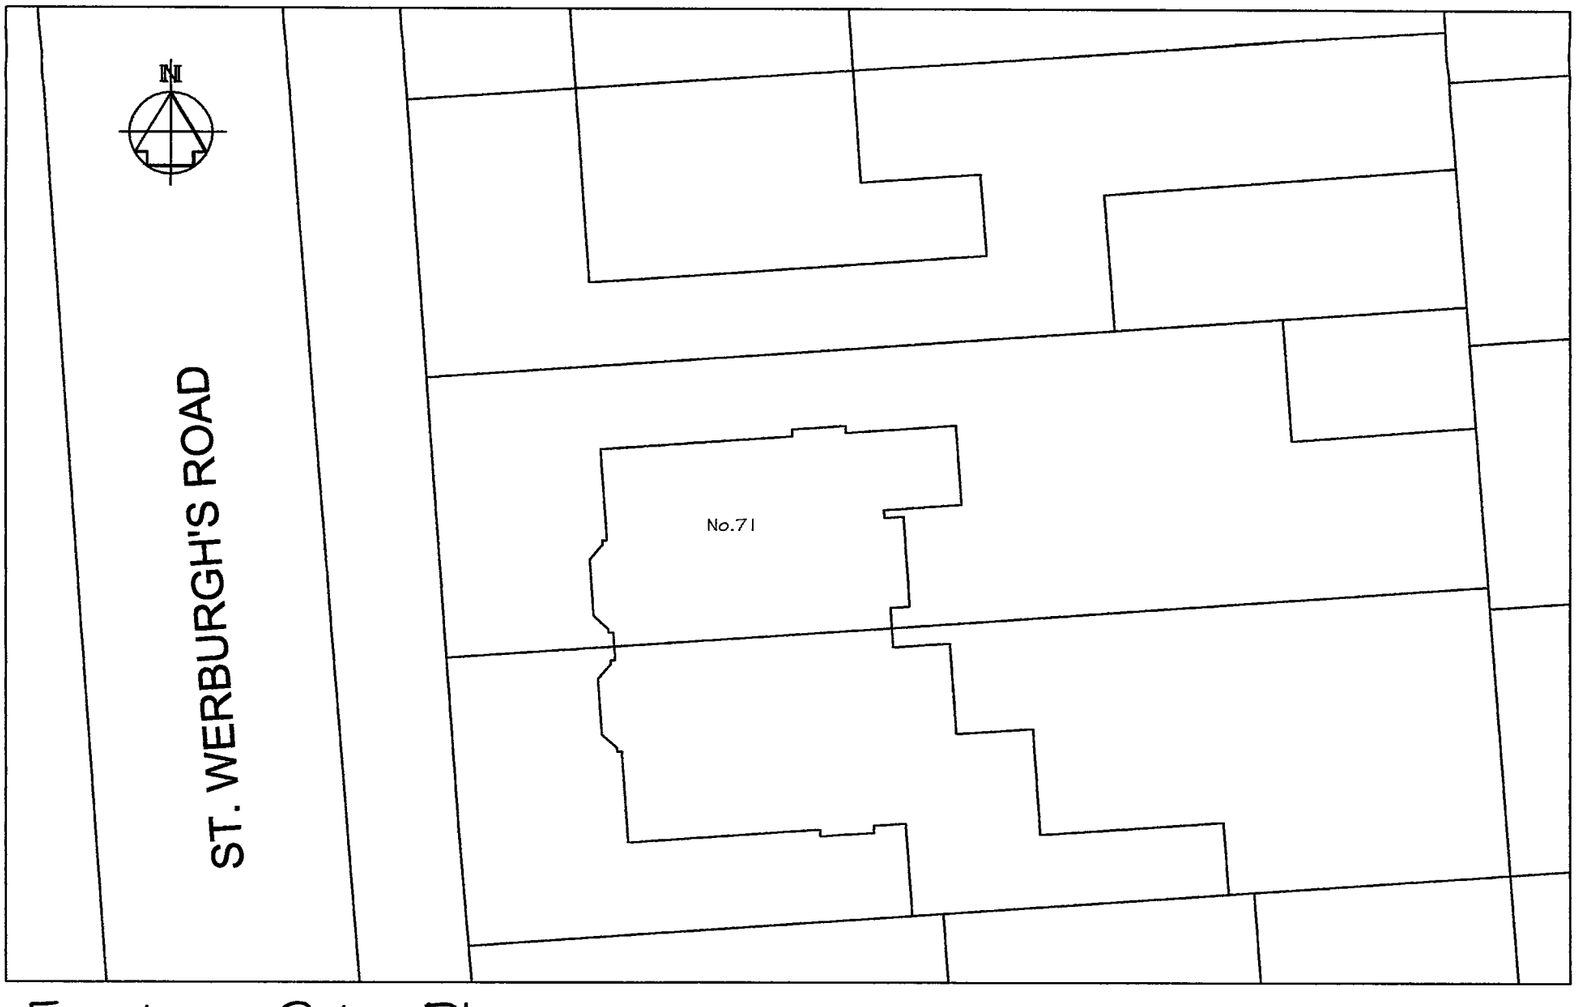

Existing Site Plan

Title: Proposed Extension Proposed & Existing Site Plan		Scale: 1:200 @ A3	Date: October 2018
Project: Single Storey Side/Rear Extension		Drawn by:	Client: Mrs Elaine Kilday
Location: 71 St Werburgh's Rd, Chorlton-cum-Hardy, Manchester. M21 0UN.ed		Local authority: MANCHESTER	
		Drawing number: 06	Revision: