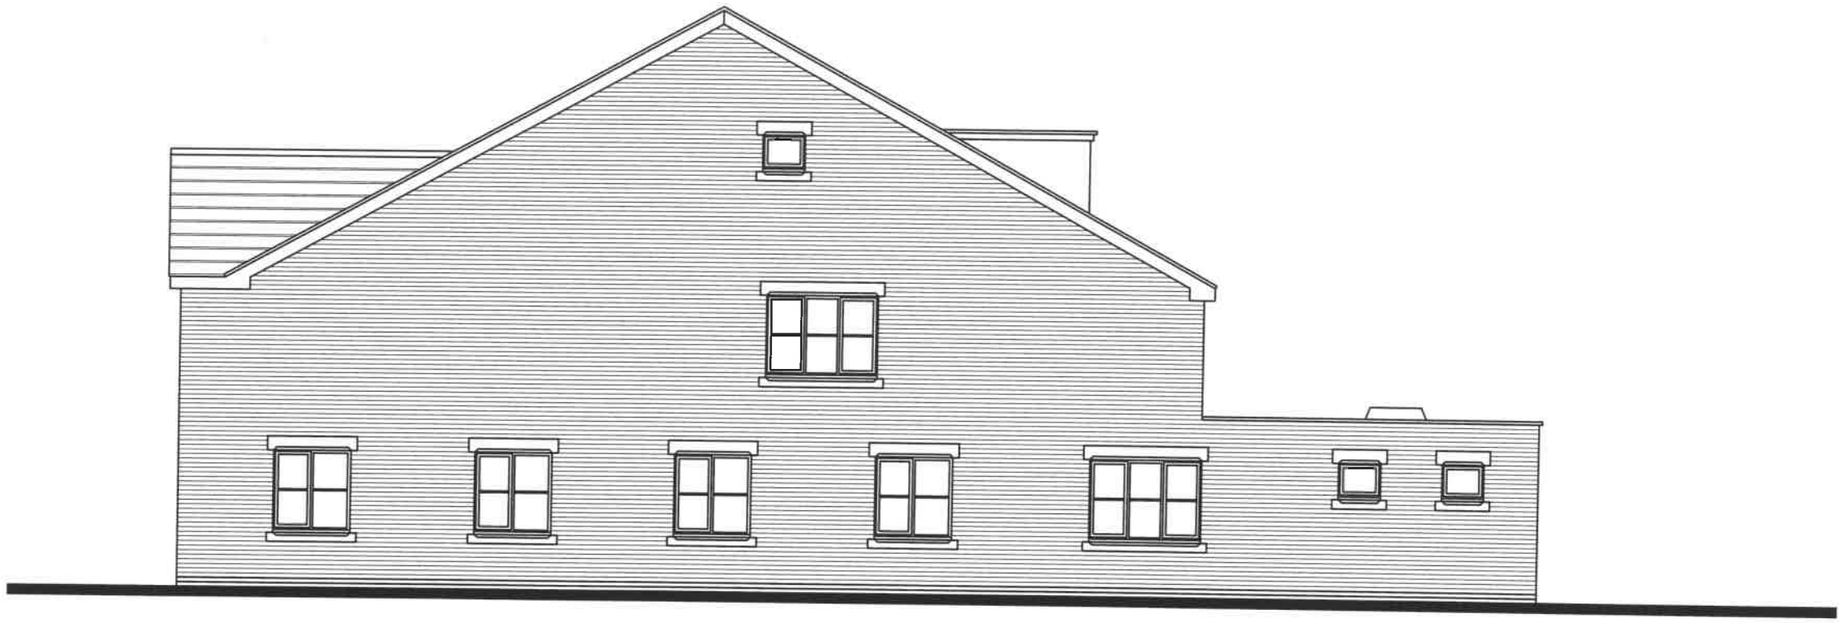

SIDE ELEVATION



SIDE ELEVATION

REV	DATE	DRAWN	DESCRIPTION	ARCH CHECK	ENG CHECK

TITLE

PROPOSED SIDE ELEVATIONS

PROJECT

65 MANLEY ROAD, WHALLEY RANGE

DRN BY	SCALE	JOB REF	DRAWING NUMBER	REV
DH	1:100 @A3	ManRd	65 ManleyRd/ELE2	-
DATE July '18				