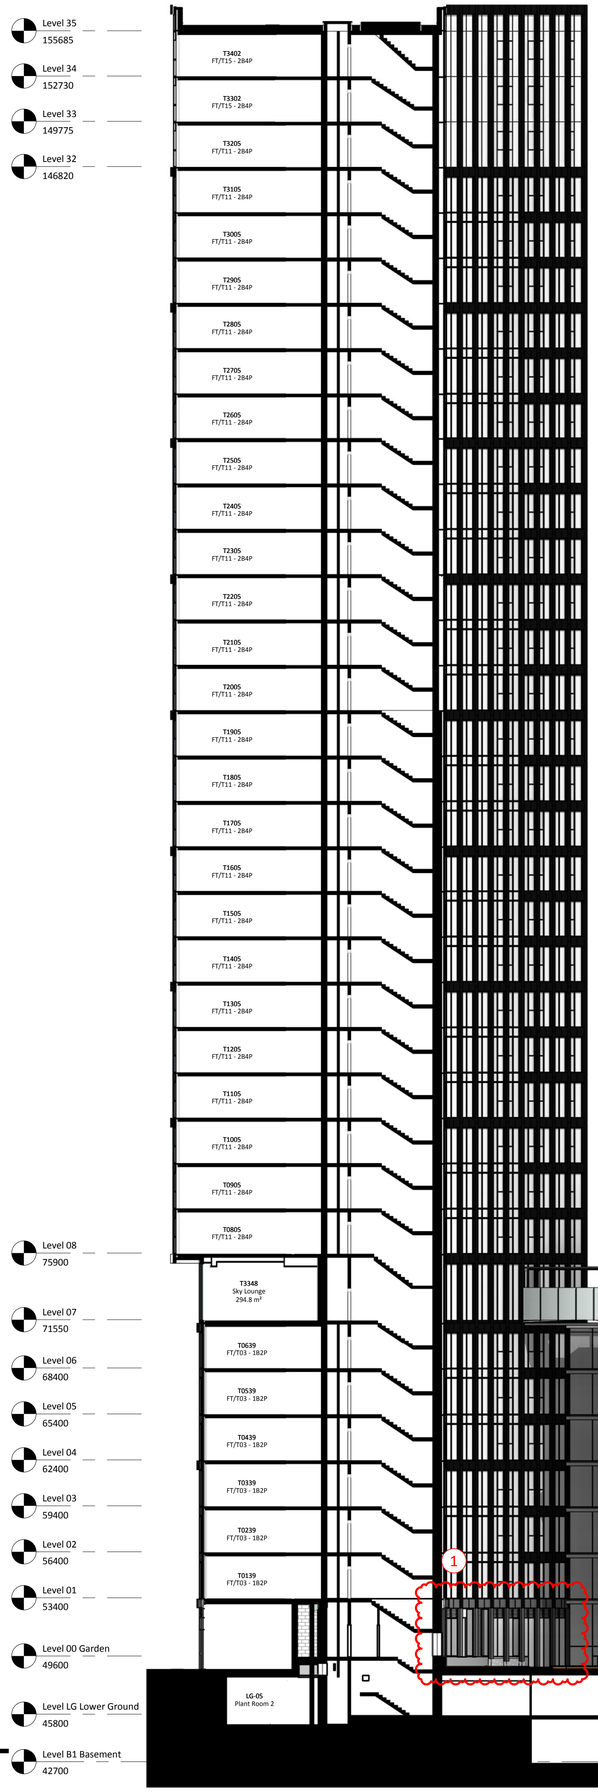
# PROPOSED AMENDMENTS




## GA Section EE

1 : 200

## GA Section DD

1 : 200

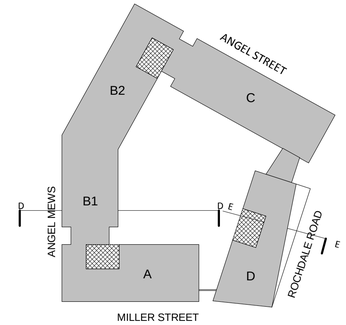

The use of this data by the recipient acts as an agreement of the following statements. Do not use this data if you do not agree with any of the following statements:-

All drawings are based upon site information supplied by third parties and as such their accuracy cannot be guaranteed. All features are approximate and subject to clarification by a detailed topographical survey, statutory service enquiries and confirmation of the legal boundaries.

The controlled version of this drawing should be viewed in DWF or PDF format not DWG or other formats. All prints of this drawing must be made in full colour.

Where this drawing has been based upon Ordnance Survey data, it has been reproduced under the terms of Ryder Licence No. 100000144. Reproduction of this drawing in whole or in part is prohibited without the prior permission of Ordnance Survey.

Do not scale the drawing. Use figured dimensions in all cases. Check all dimensions on site. Report any discrepancies in writing to Ryder before proceeding.


| | |
|---|---|
| 01 | GRC Panel - Smooth White Finish |
| 02 | GRC Panel - Sandblasted Finish |
| 03 | PPC Aluminium Window System |
| 04 | Steel framed bolt on Balcony |
| 05 | Structural Glass Balustrade |
| 06 | Reynobond Rainscreen Cassette - Deep Grey Finish |
| 07 | Glass Spandrel |
| 08 | MUGA Pitch Retractable Netting System |
| 09 | PPC Aluminium Capped Curtain Walling |
| 10 | PPC Aluminium Capless Curtain Walling |
| 11 | PPC Aluminium Panel and Flashing |
| 12 | PPC Aluminium Louvres |

Materials will be subject to further approval

General minor amendments throughout following detailed design development

1. Louvre's introduced to ventilate and service building

| Revision | Date | Drawn by | Checked by |
|---|---|---|---|
| P01 | | MSmi | MSmi |

Issued for S96a - None Material Amendment

Amendment

Purpose of Issue
PLANNING

Project
MODALIVING
Angel Gardens
Manchester

Drawing
GA Sections 03

Drawing No.

| Project ID | Originator | Zone | Level | Type | Role | Number |
|---|---|---|---|---|---|---|
| MAG | - RYD | - | - | - | A | -38003 |

| Ryder Project No. | Scale at A1 | Drawn By | Status | Revision |
|---|---|---|---|---|
| 3033-00 | 1 : 200 | Author | S2 | P01 |


info@ryderarchitecture.com
www.ryderarchitecture.com


Ryder