

PROPOSED NEW GARDEN WALL

SYLVANDALE AVENUE ELEVATION

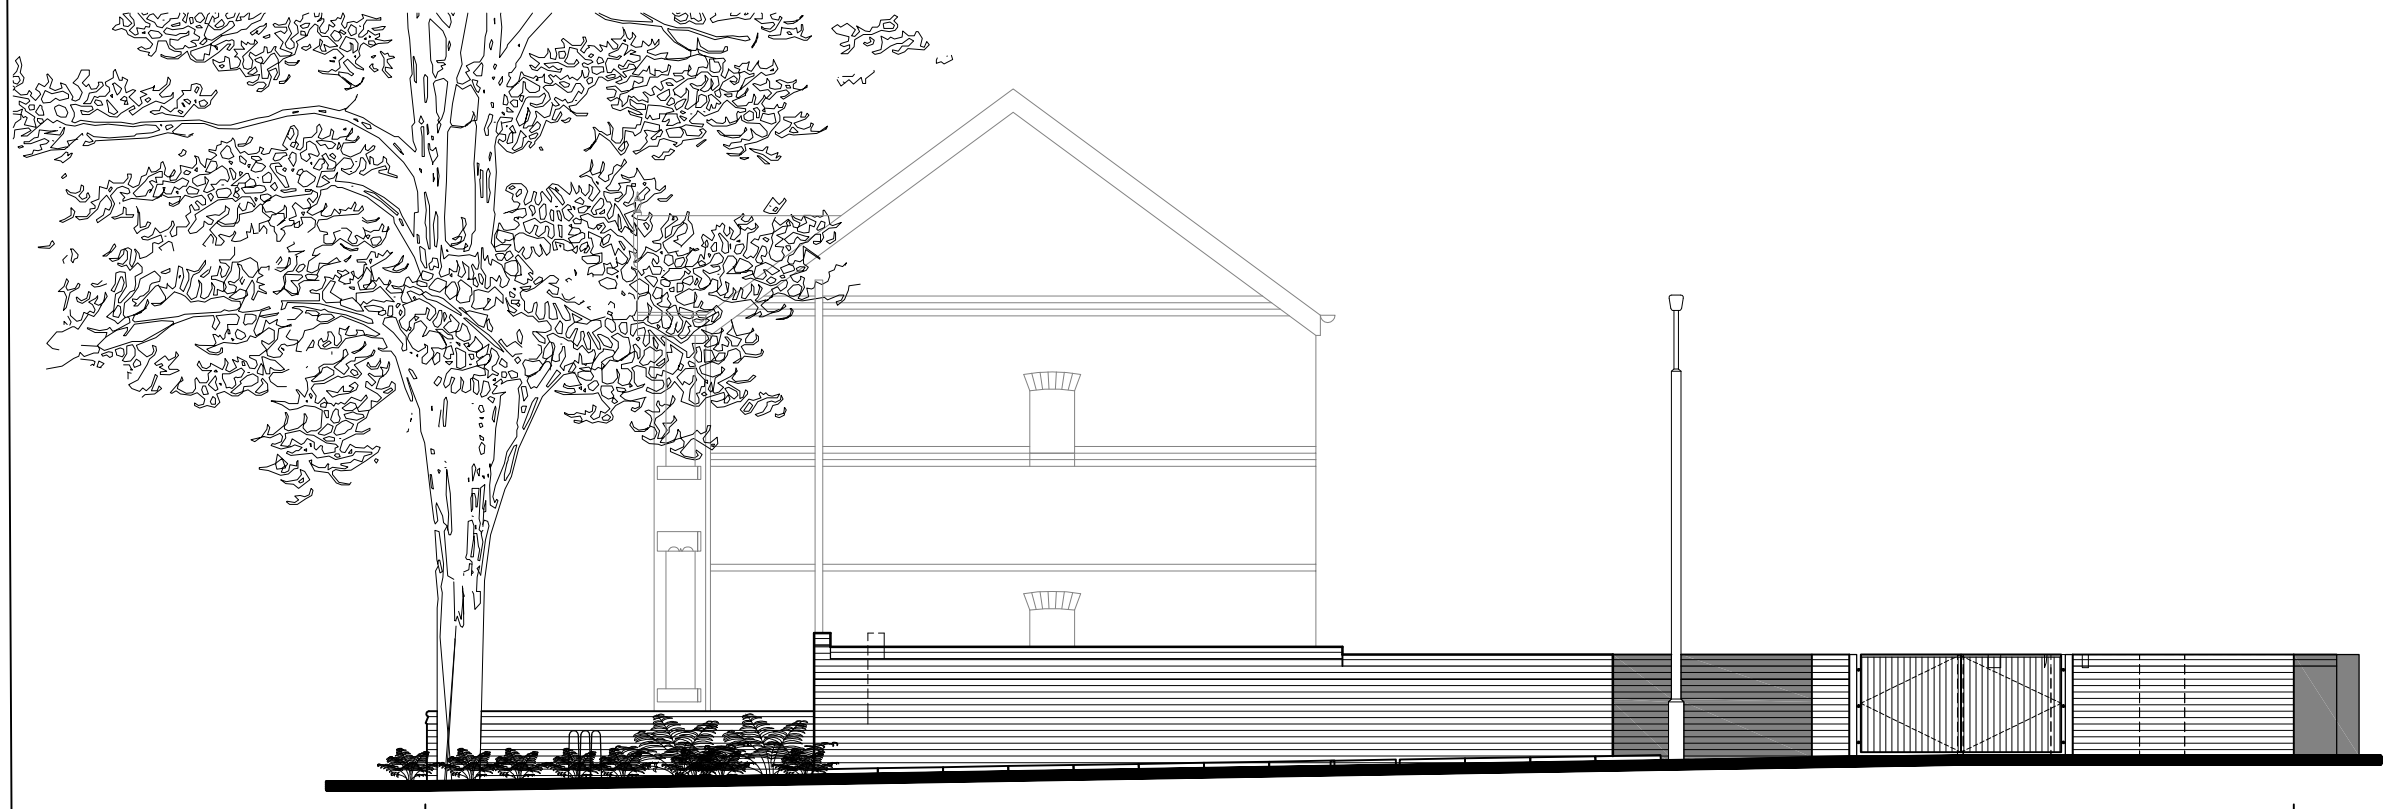

PROPOSED NEW GARDEN WALL

MONTROSE CRESCENT ELEVATION

Revision	Description	Init.	Date

PLANNING

PZ VI Architects & Designers
47A Park Lane Poynton Stockport Cheshire SK12 1RD
Tel: 01625 403 516 Fax: 01625 403 516
Email:info@pzvi-architects.co.uk

Project:
GARDEN WALL ALTERATION
19 SYLVANDALE AVENUE

Client:
MRS BURKE

Drawing Title:
PROPOSED GARDEN WALL
ELEVATIONS

Drawing No: KRG29-PL-104

Rev:

Drawn By: C.H.K.

Checked: J.Albutt

Scale: 1:100 @ A3

Date: 28.07.2017