
Key :	
Supply	
Extract	


Legend	
UC	under-cut door for air Path
	Heat Recovery unit
	wall Mounted extract fan.
	Extract fan
	Supply / Extract duct riser
	Supply / Extract grille diffuser
	Extract Air valve
	Extract bell mouth
	Supply / Extract Swirl diffuser
	Air intake / Air discharge Louvre

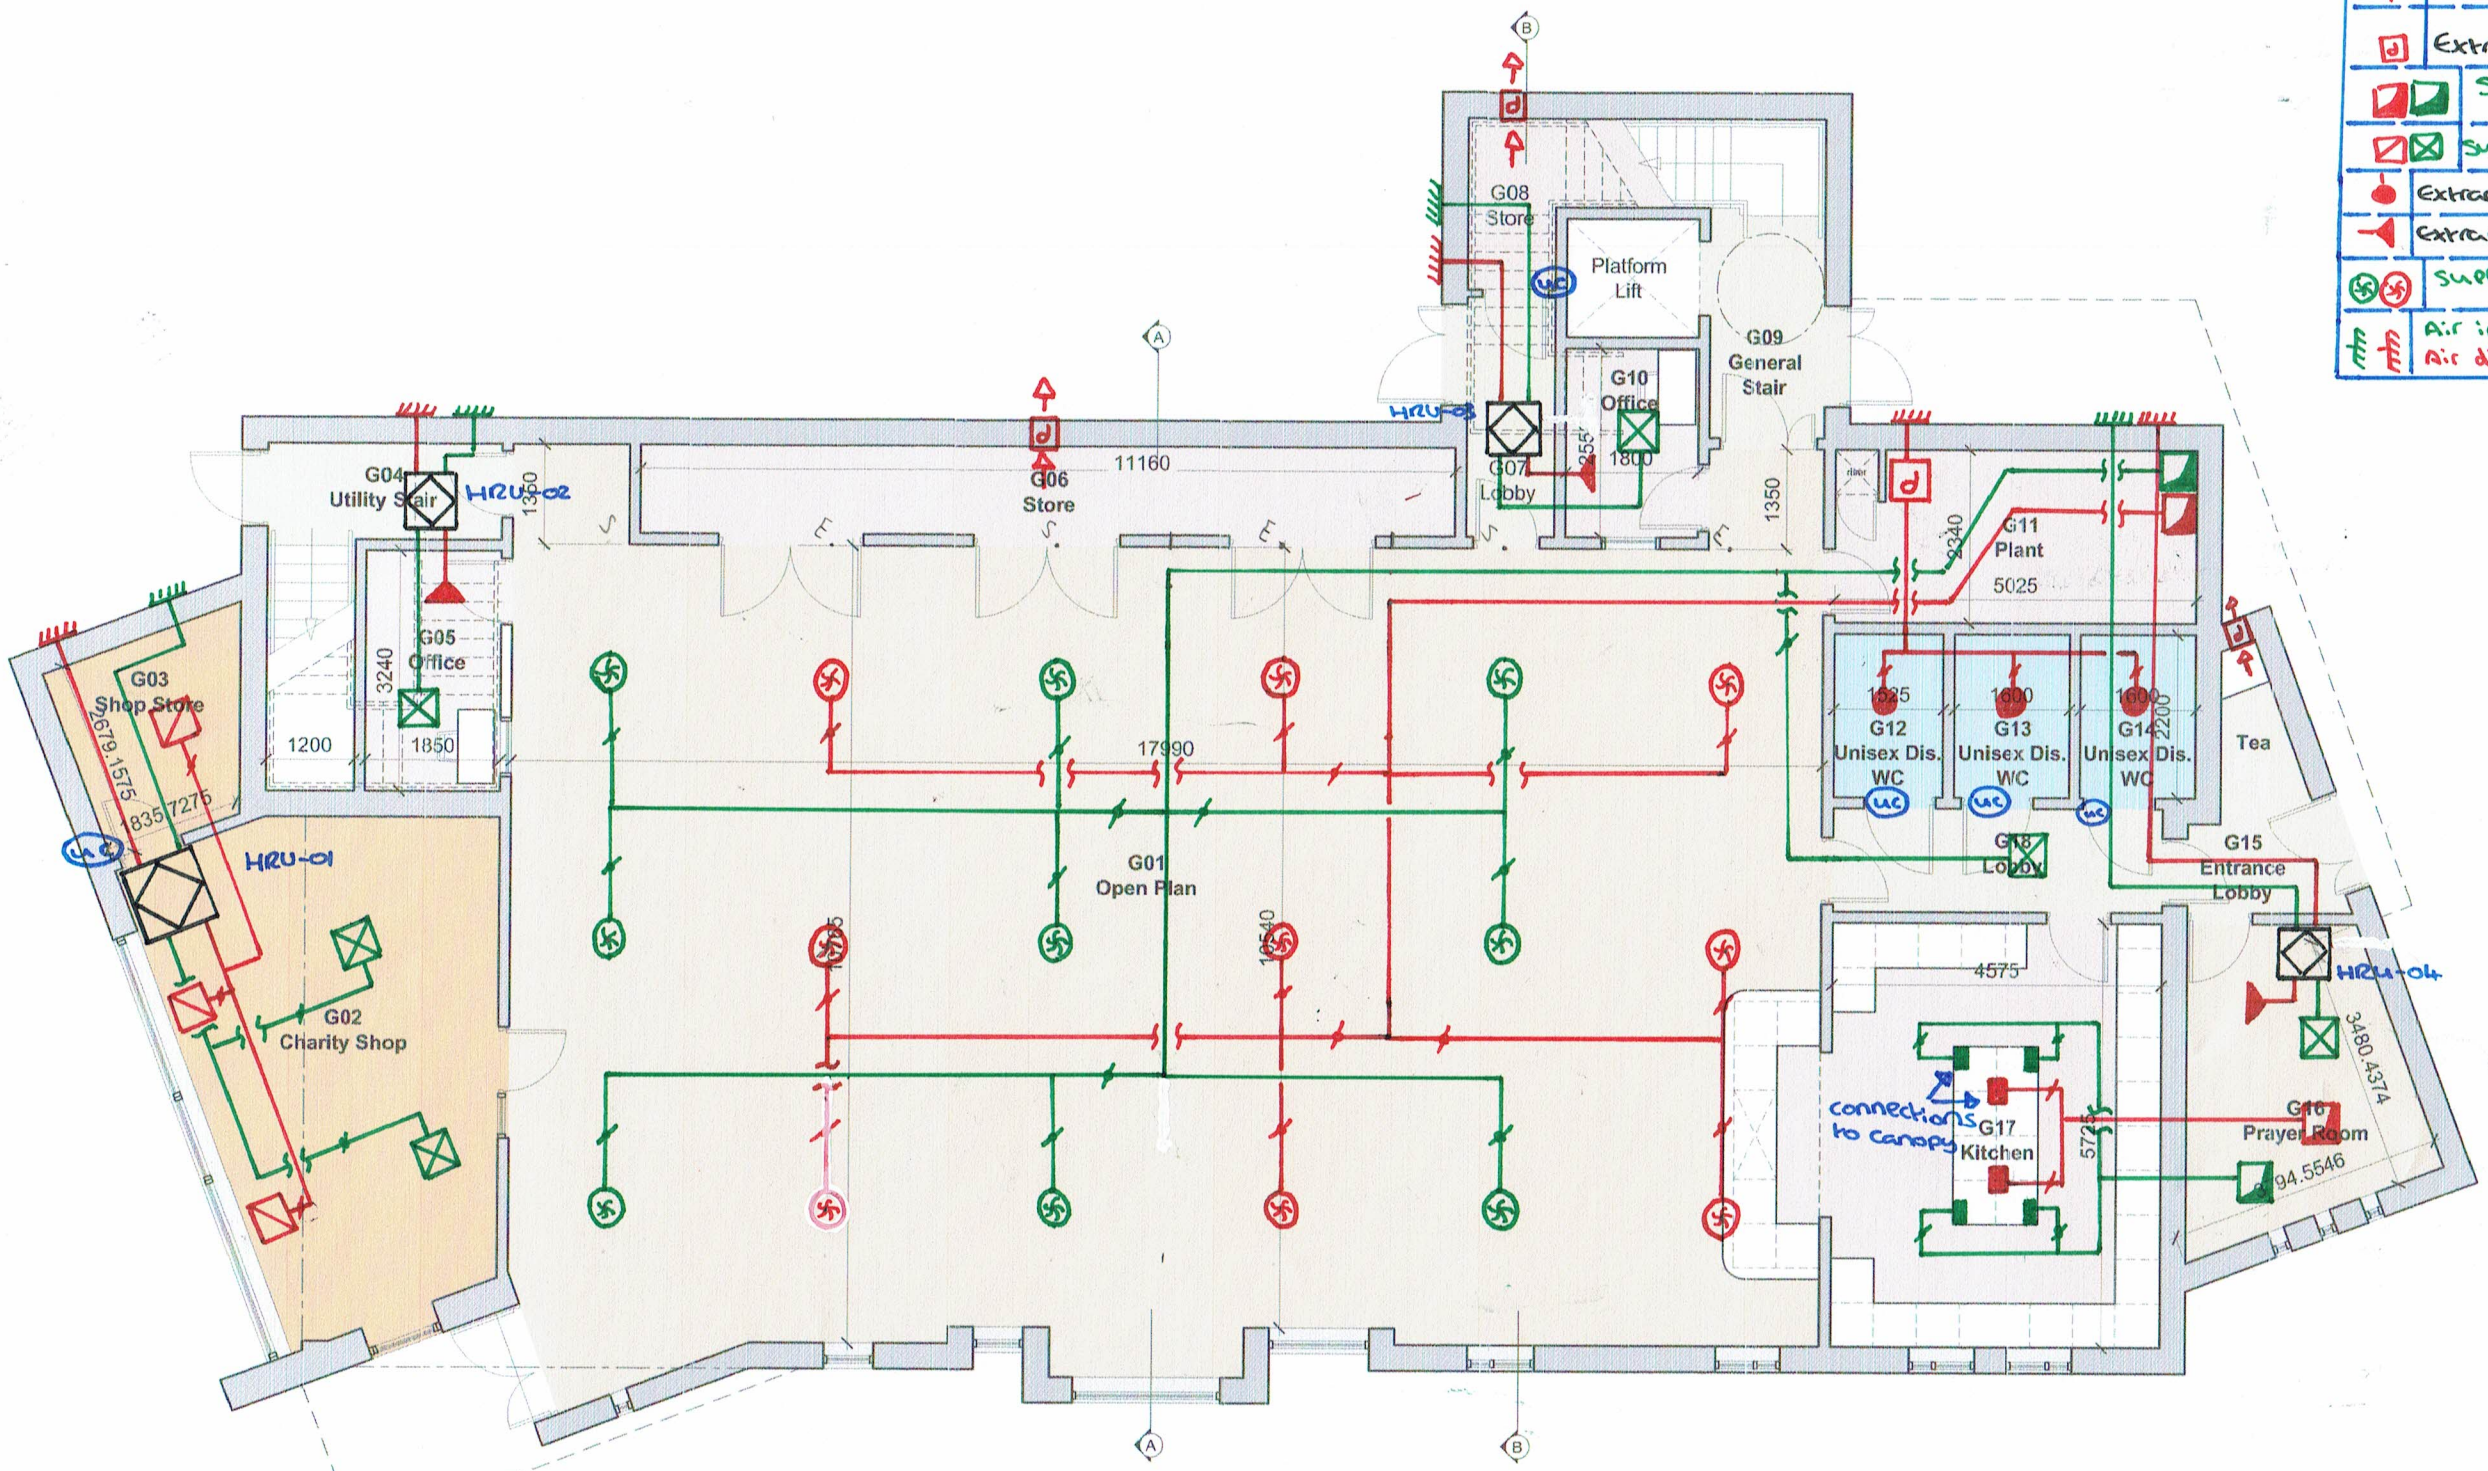

Ground Floor Plan

Key :	
Supply	
Extract	

Follow Lesend from Ground

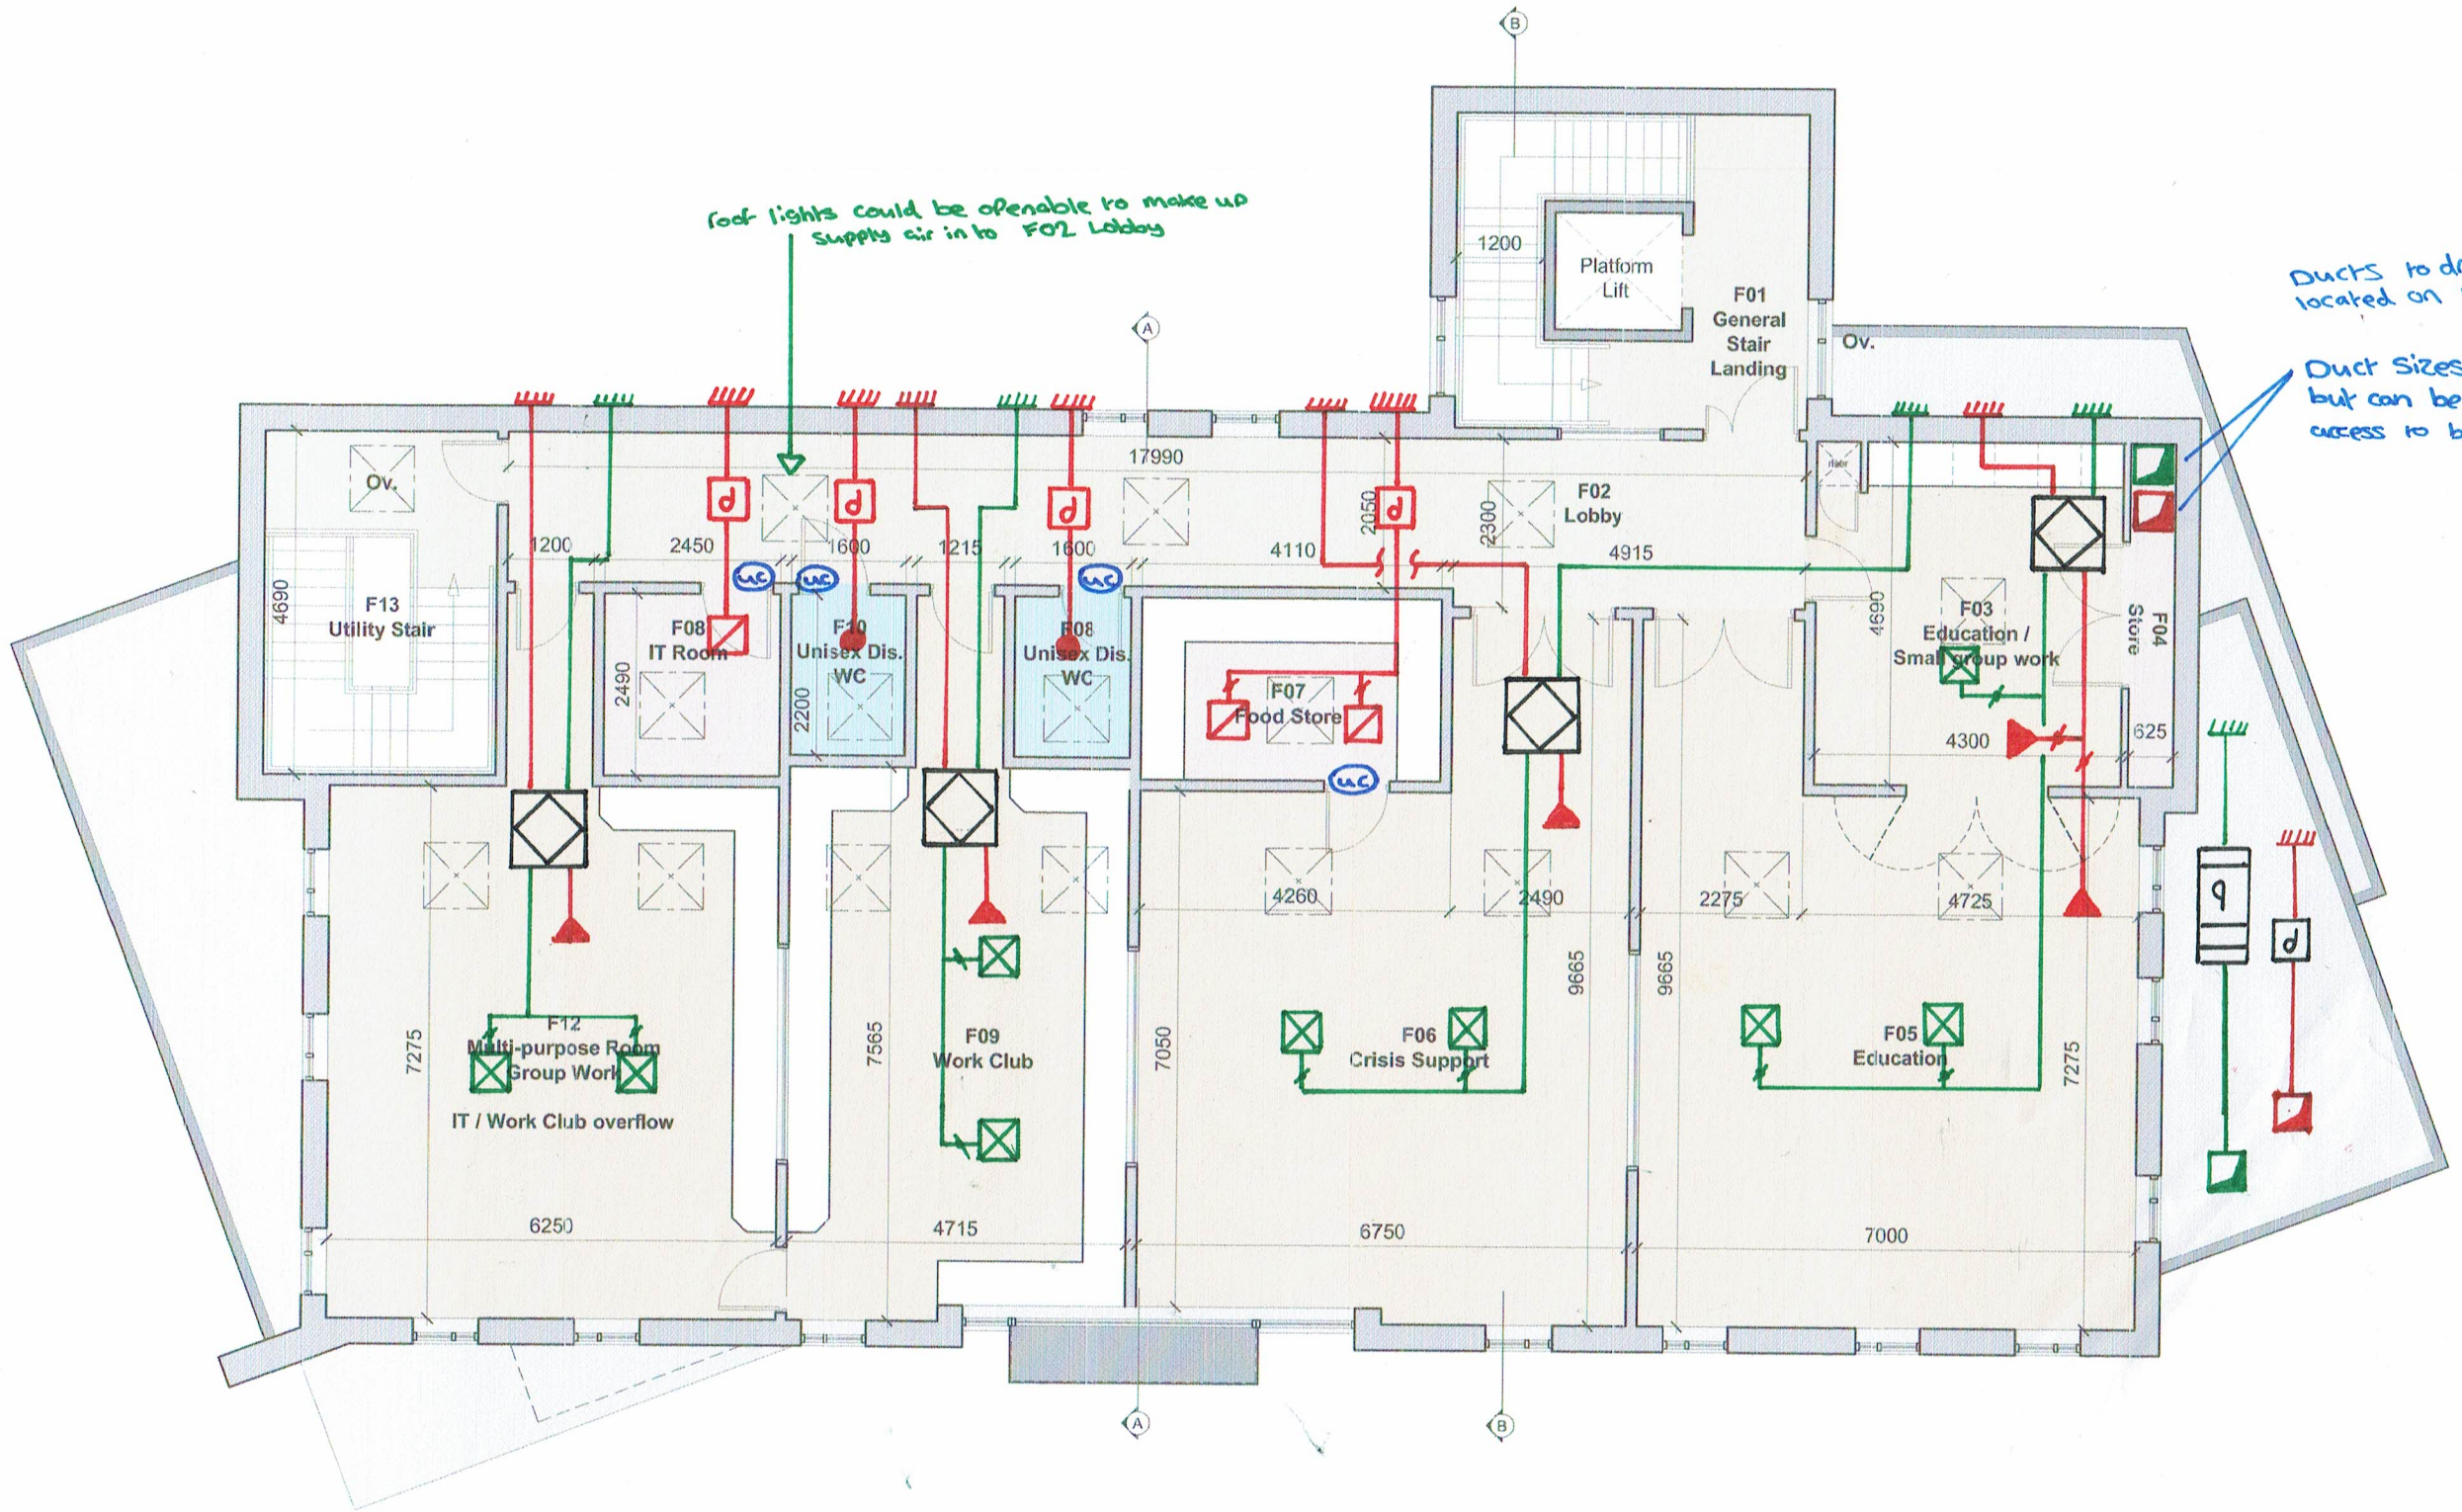

First Floor Plan