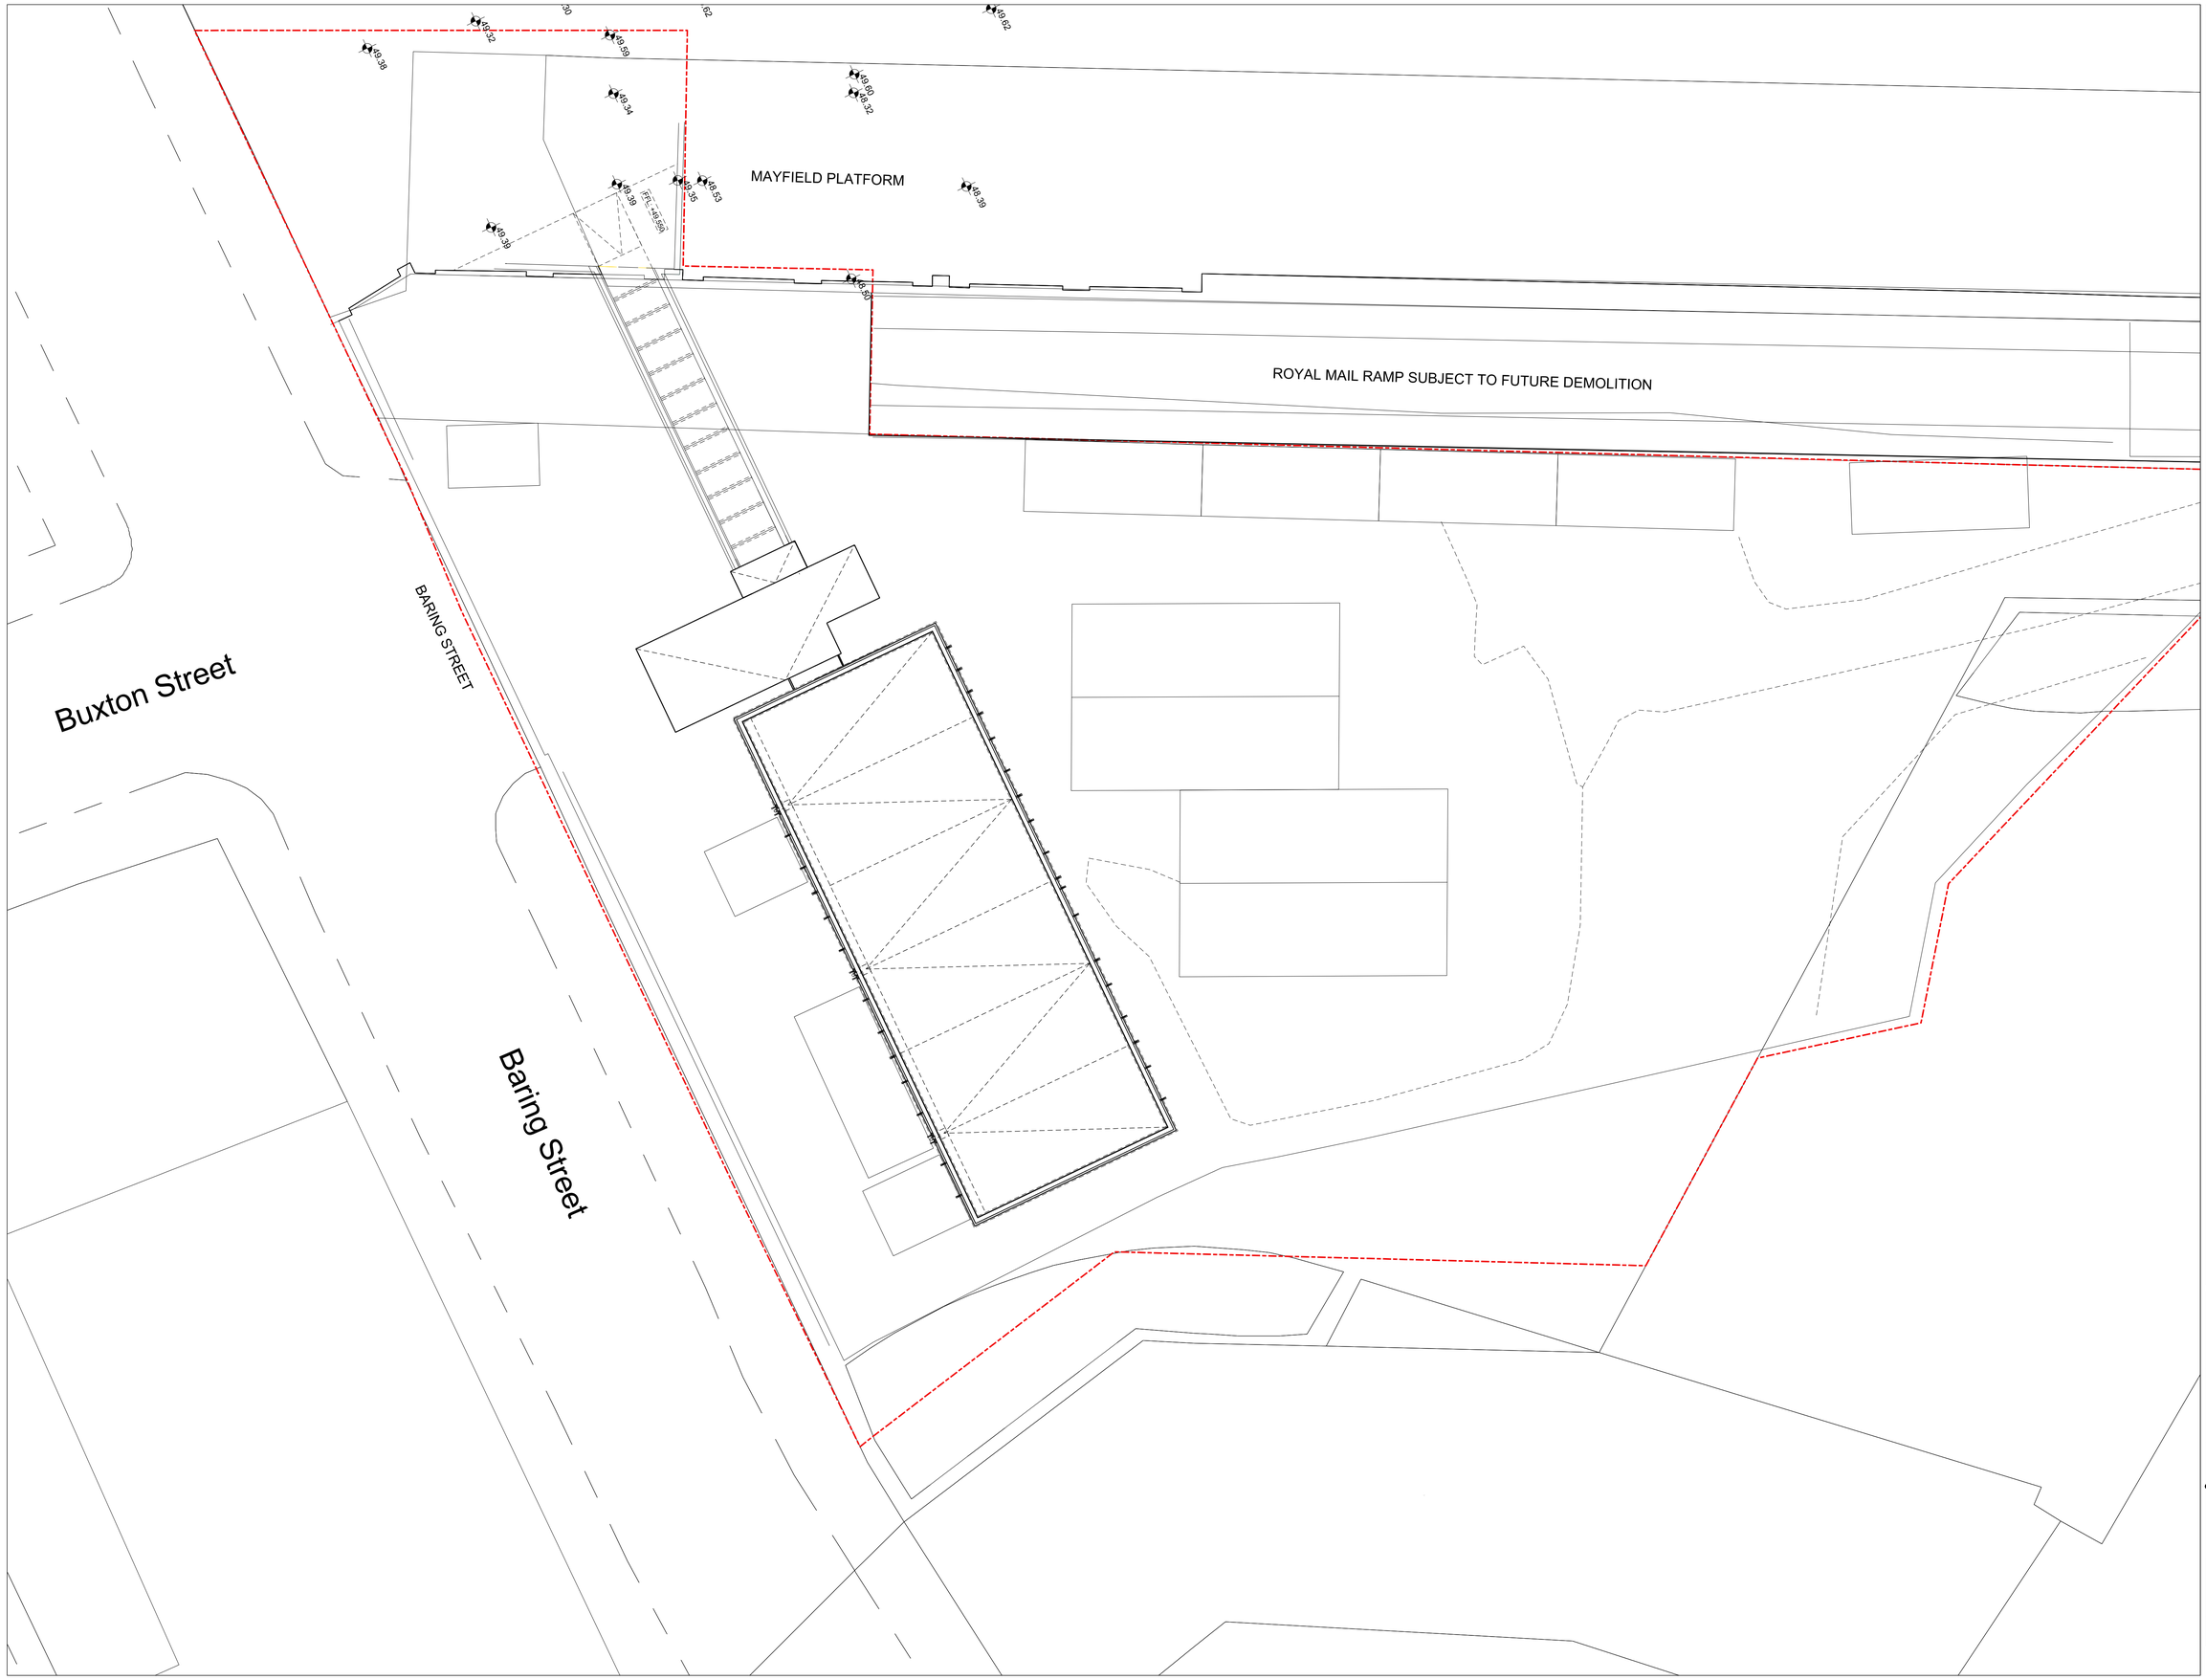

General Notes

No dimensions are to be scaled from this drawing. All dimensions are to be checked on site by the contractor and such dimensions to be their responsibility. All work must comply with relevant British Standards and Building Regulations requirements. Drawing errors and omissions to be reported to the architects.

Notes

1. Do not scale from this drawing
2. All setting out, levels and dimensions to be agreed on site.
3. The dimensions of all materials must be checked on site before being laid out.
4. This drawing must be read with the relevant specification clauses and detail drawings.
5. Order of construction and setting out to be agreed on site.
6. This drawing is copyright protected and may not be reproduced in whole or part without written authority.
7. All Dimensions are in millimetres unless Otherwise Stated
8. Services are present in the area. Contractor to establish the precise line and Depth of all services prior to commencing any excavation works.

Legend

- Application Boundary
- Market/F&B Stall
- Office Space
- Vertical Circulation

Rev	Date	Reason for Issue	Chk
-	-	-	-

Keyplan

Scale Bar

0 5m

sew Studio Egret West
3 Brewhouse Yard
London
EC1V 4JQ
0207 549 1730
hello@egretwest.com
egretwest.com
©2015 SEW ltd

Client
Mayfield Development Partnership

Project
Manchester Mayfield

Drawing Title
Proposed Roof Plan

Project Number	Status
0293	PLANNING
Scale at A1 (A3)	Date
1:100 (1:200)	11.09.18
Drawn by	Checked by
DM	SEW

Drawing Number	Revision
0293-SEW-ZZ-05-DR-A-004101	-