Mews - Detail Area Plan

scale 1:100

KEY

Phasing boundary line. Phase 1 to be delivered as part of Angel Gardens project, Phase 2 to be delivered as part of 2&3 Angel Square project (Planning ref no. 109865/FO/2015/N1)

Clay Paving - to be laid in bespoke arrangement referencing the 'thread process'. Refer to detail drawing PL1378-SMI-D-465. Materials to be approved as part of Angel Gardens Planning Condition 34a

1 Locations of physical and digital nodes, to be intergrated within physical landscape elements - refer to Node Location Plan: PL1378-SMI-105 and Detail drawings: PL1378-SMI-D-450 / 451 / 452 / 453 / 454

2 Mill Outline: 200mm soldier course of clay pavers (flush) to denote outline of historic mill / main factory walls and change in paving detail. Refer to detail drawing PL1378-SMI-D-460

3 Mill Marker Stone: Each marker to include 3no yorkstone slabs 200mm wide, total length 1.6m. Refer to detail drawing PL1378-SMI-D-460

4 Marker Stones: 200 x 144mm Yorkstone slab to denote outline of historic mill / boiler shed walls, engine house walls, and water wheel pit. Refer to detail drawing PL1378-SMI-D-460

5 Engraved typography with brass inlaid text into top of granite seating plinths. Refer to detail drawing PL1378-SMI-D-461


6 Bespoke Bricks. 200 x 144mm Yorkstone slab to have brass inlaid 'Shudehill Mill' plaque. Refer to detail drawing PL1378-SMI-D-459

7 Bevel discovered during archaeological dig to be set within bespoke granite plinth. Refer to detail drawing PL1378-SMI-D-456

8 Bespoke Brick - marking the exact location of the bevel gear in the mill. 200 x 144mm Yorkstone slab to have brass inlaid 'bevel marker' plaque. Refer to detail drawing PL1378-SMI-D-456

9 Street Name Stone. Yorkstone slab with street name typography, to be set flush within paving surface. Refer to detail drawing PL1378-SMI-D-458

10 Brass straps mechanically fixed to steel edging to denote outline of historic mill / boiler shed and engine house walls.

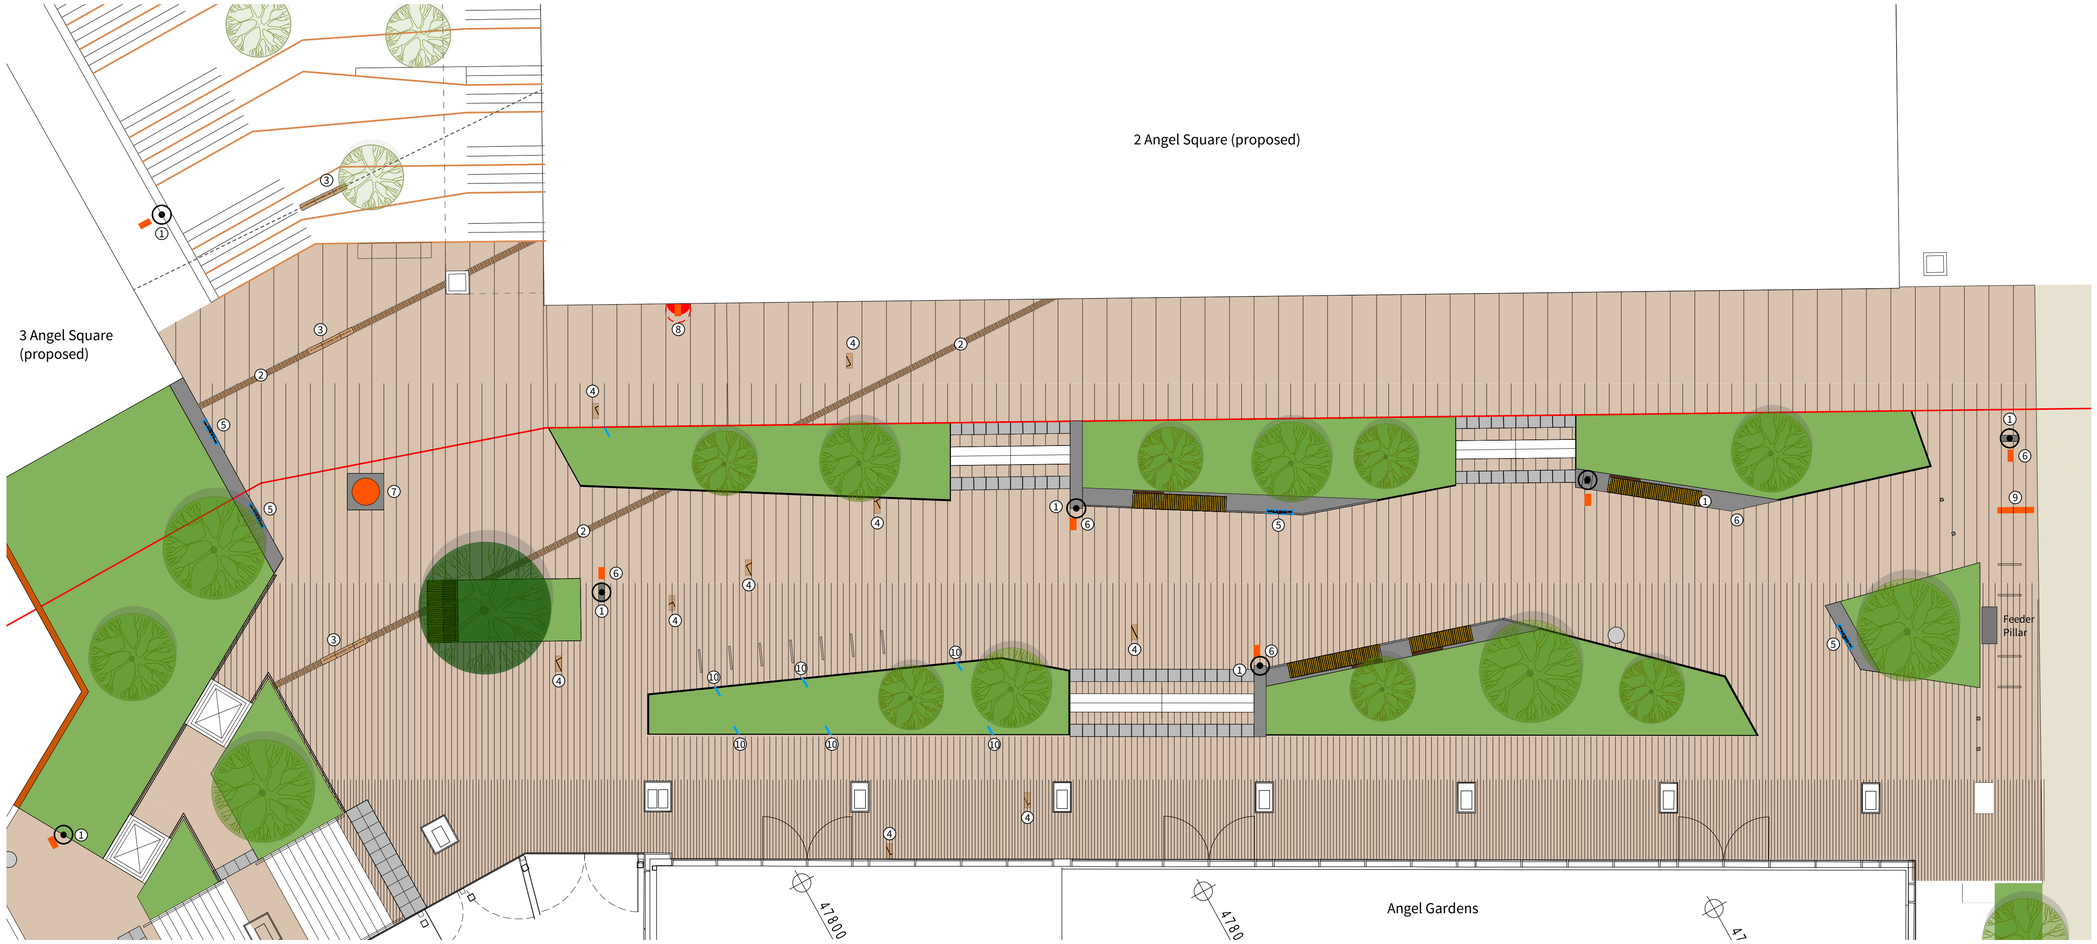

Key Plan

scale 1:800



Rev	Date	Status and Description	Drawn	Aprvd.
P05	30/08/18	Rebuilt North Wall added	MS	KR
P04	23/08/18	Totem position to Angel St end amended	MS	KR
P03	20/07/18	Minor amendments to key	MS	KR
P02	13/10/17	Issued for planning condition discharge	MS	KR
P01	29/09/17	Issue to Moda for comment / review	MS	KR

DISCLAIMER:
THE ARCHITECT SHALL HAVE NO RESPONSIBILITY FOR ANY LIABILITY, LOSS, COST, DAMAGE OR EXPENSE ARISING FROM OR RELATING TO ANY USE OF THIS DOCUMENT FOR ANY PURPOSE OTHER THAN ITS INTENDED PURPOSE ON THIS PROJECT. THIS DOCUMENT IS PROTECTED BY COPYRIGHT.

THIS DOCUMENT IS TO BE CONSIDERED IN CONJUNCTION WITH ALL RELATED DOCUMENTATION.

ANY DISCREPANCIES IDENTIFIED IN THIS DOCUMENT MUST BE REPORTED IMMEDIATELY TO THE ARCHITECT OF RECORD BEFORE PROCEEDING.

CONTRACTORS MUST VERIFY ALL DIMENSIONS PRIOR TO PROCEEDING WITH ANY WORK. ONLY FIGURED DIMENSIONS ARE TO BE USED FOR VERIFICATION.
DO NOT SCALE FROM THIS DRAWING.
THE DIMENSIONS OF ALL MATERIALS MUST BE CHECKED ON SITE BEFORE BEING LAID OUT.
ORDER OF CONSTRUCTION AND SETTING OUT TO BE AGREED ON SITE.

Originator:
Planit - IE LLP
18 Bowling Green Lane London EC1R 0BW
020 7251 5678
2 Back Grafton St Altrincham WA14 1DY
0161 928 9281

Client: Moda Living

Project: NOMA Plot L

Title: Shudehill Mill Interpretation
Mews Detail Area

Date: (First Issue) 15.09.2017		Drawn:	MS
Scale: As shown	Size: A1	Checked:	KR
Drawing No: PL1378-SMI-101		Revision:	P05
Status: Planning		Stage:	